


Location Plan

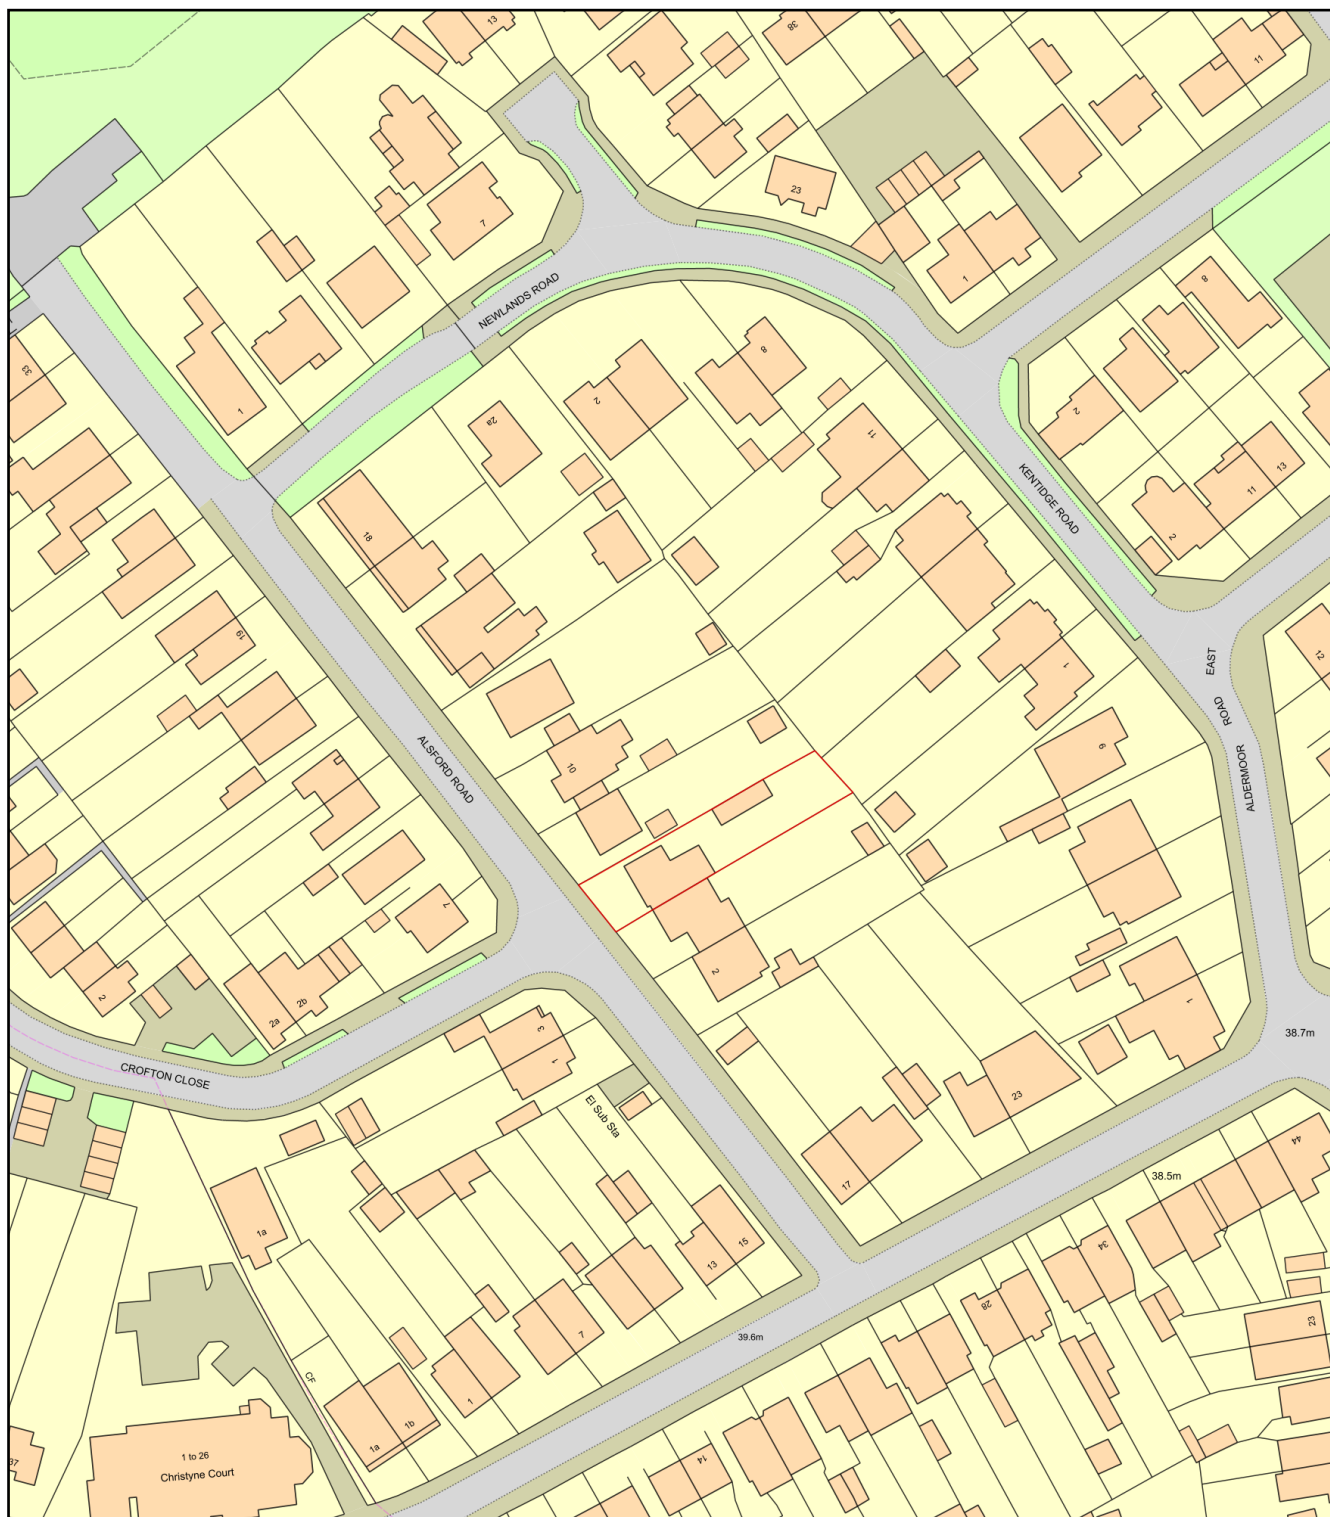

0 50
Metres



Plan Produced for: Timothy Mace

Date Produced: 13 Nov 2019

Plan Number/Project ID: TQRQM19317104136358 / Joynson

Scale: 1:1250 @ A4