Key

- BIN STORE
- ACCESS TO ROAD/PATH FOR APARTMENTS
- WASTE COLLECTION POINT
- CYCLE STORAGE

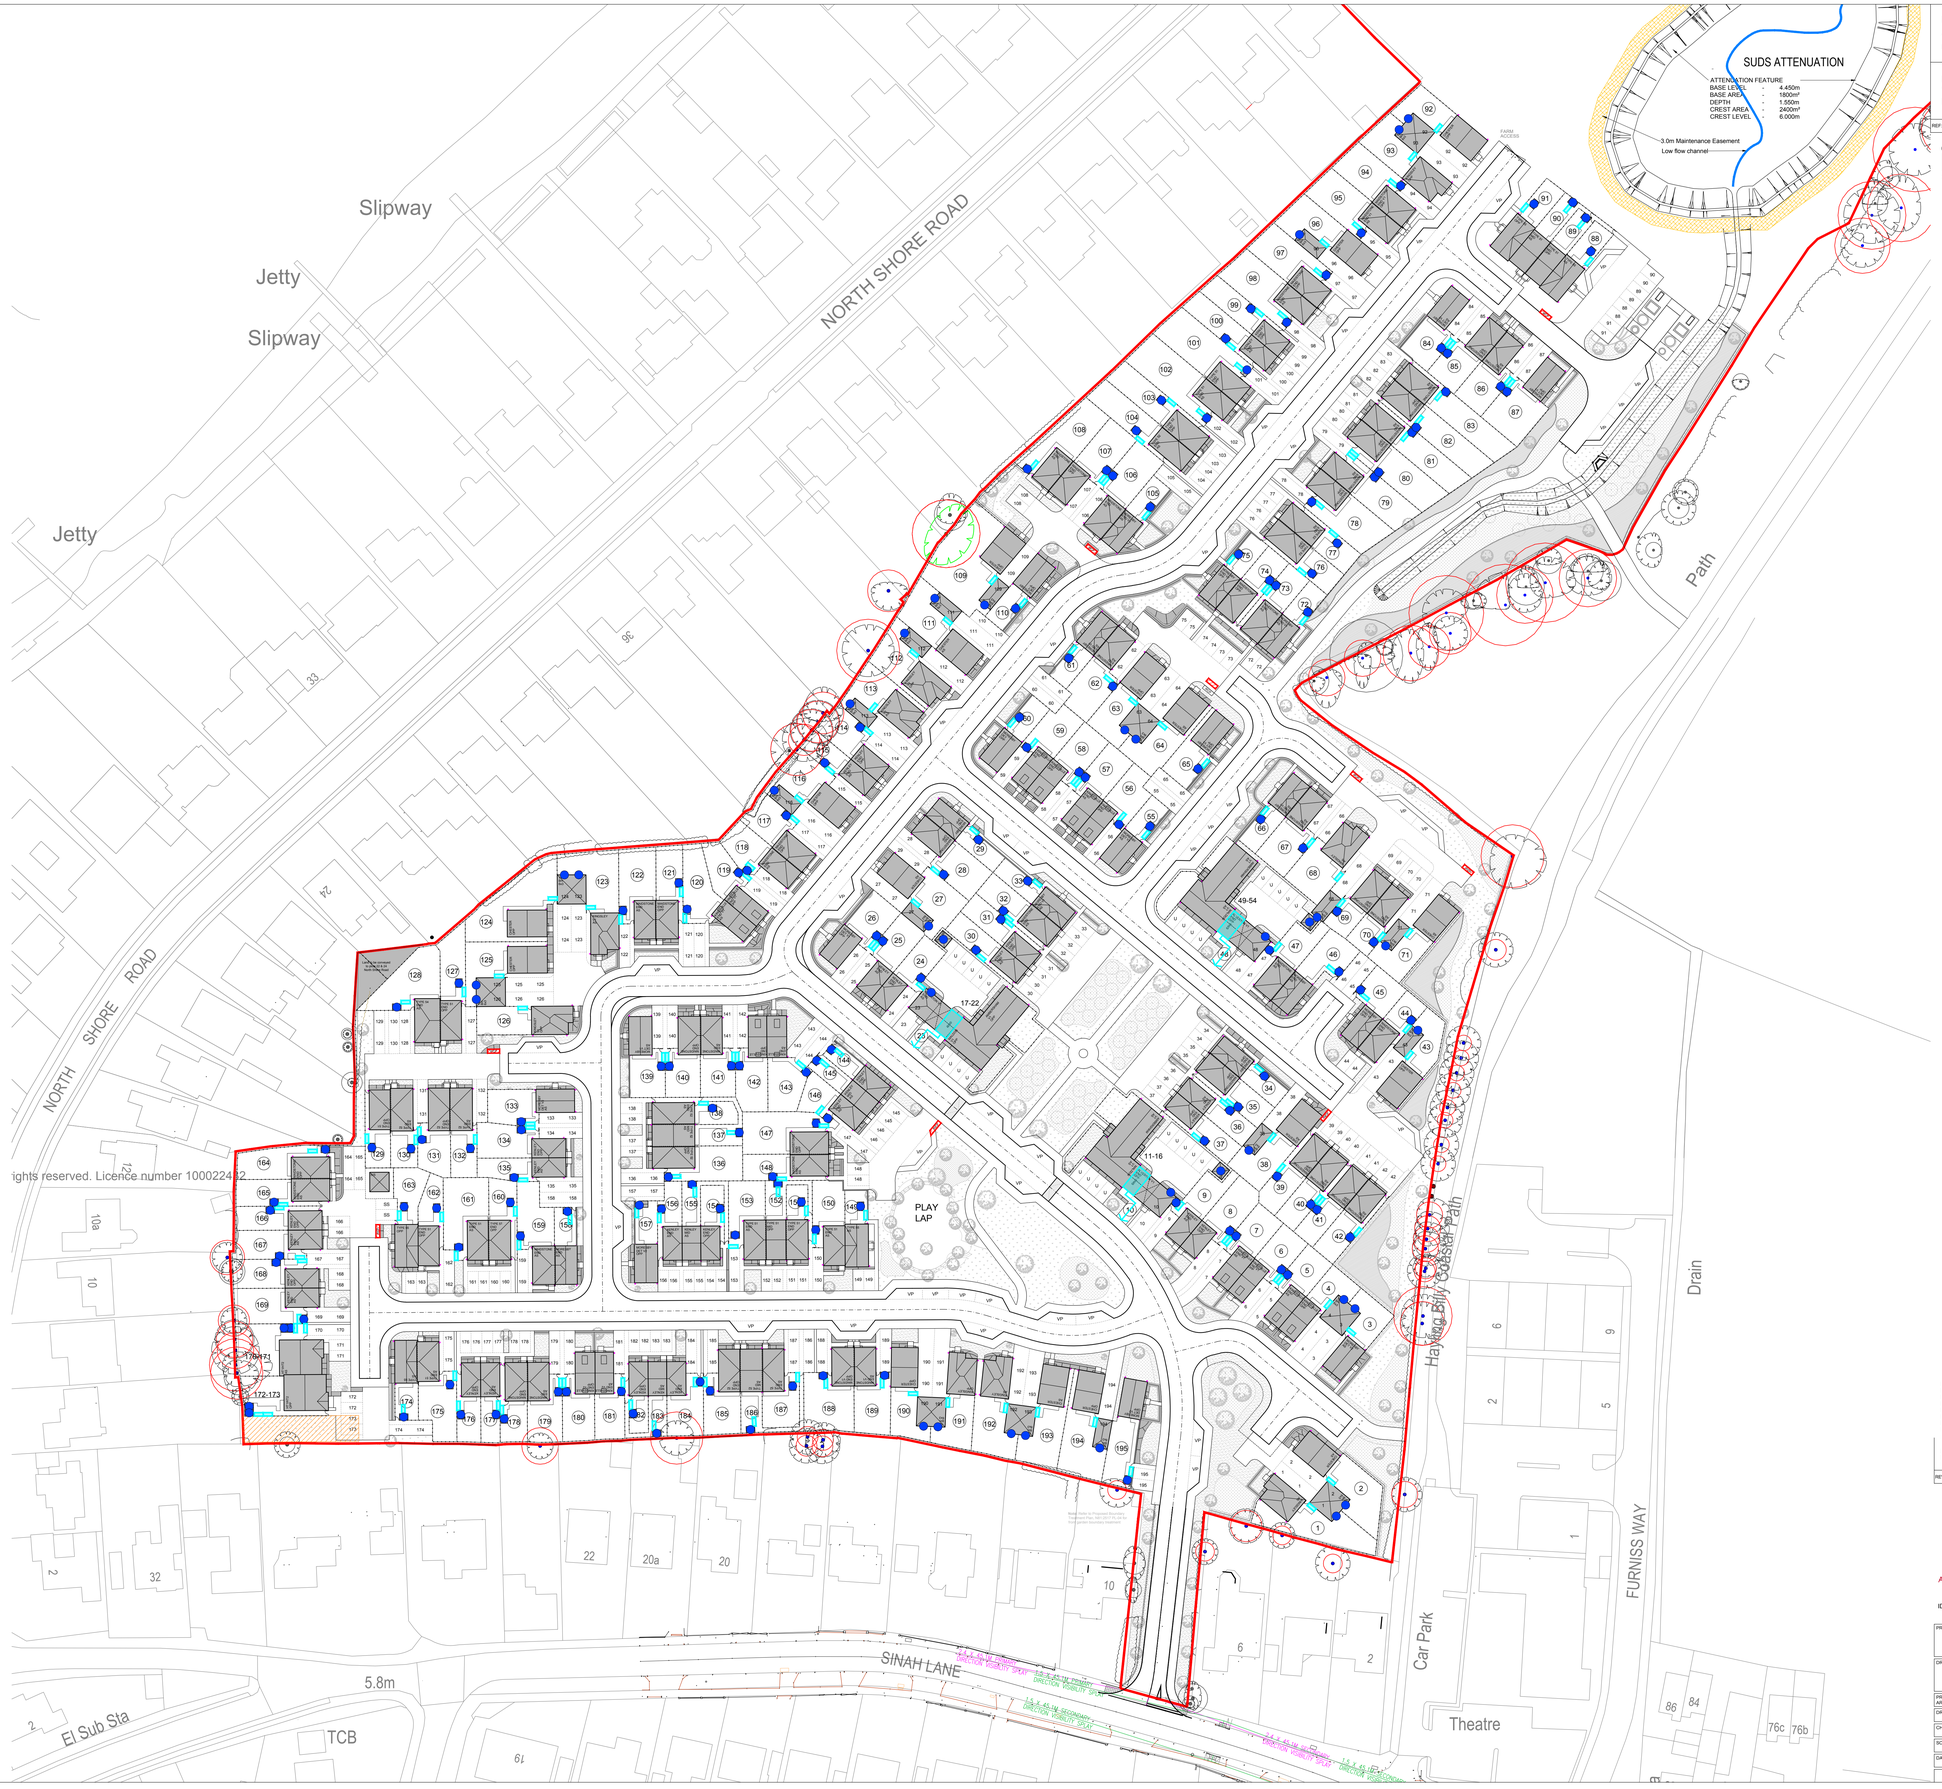

DO NOT SCALE
All dimensions to be checked on site and Architect to be notified of any discrepancies prior to commencement

DESIGNER'S RISK ASSESSMENT
Construction (Design and Management) Regulations 2015

RESIDUAL RISKS:

REF:	DESCRIPTION	DATE:

0 5 10 20 50 metres
Scale 1:500 @ A0

N W E S

BARRATT HOMES

REVISION	DATE	DESCRIPTION	CHECKED
P9	23/04/20	Updated to correspond with latest layout SL-01 P9.KT	
P8	17/04/20	Updated to correspond with latest layout SL-01 P8.KT	
P7	04/03/20	Updated to correspond with latest layout SL-01 P7.KT	
P6	18/12/19	Updated to correspond with latest layout SL-01 P6.KT	
P5	13/12/19	Updated to correspond with latest layout SL-01 P5.KT	
P4	20/11/19	Updated to correspond with latest layout SL-01 P4.KT	
P3	11/09/19	Updated to correspond with latest layout SL-01 P3.KT	
P2	16/07/19	Updated to correspond with latest layout SL-01 P2.KT	
P1	28/06/19	Updated to correspond with latest layout SL-01 P1. Issued for planning.KT	
D3	27/06/19	Updated to correspond with latest layout SL-01 D17.KT	
D2	26/06/19	Updated to correspond with latest layout SL-01 D16.KT	
D1	25/06/19	First issue.KT	

idP PARTNERSHIP NORTHERN

ARCHITECTURE | MASTERPLANNING | URBAN DESIGN

IDPartnership Northern, St Jude's, Barker Street, Shieldfield, Newcastle upon Tyne, NE2 1AS
T: +44 (0)191 261 4442 | W: idpartnership.com | E: info@idpartnership-northern.com

PROJECT / CLIENT: Sinah Lane, Hayling Island for BDW Southampton

DRAWING TITLE: Bin & Cycle Store Plan

PROJECT ARCHITECT: KD	PROJECT NO: N81:2517	DRAWING REVISION: P9	
DRAWN BY: KT			
CHECKED: IDP	DRAWING NO: PL-07		
SCALE: 1:500 @ A0	DRAWING STATUS: PLANNING		
DATE: June 2019			

COPYRIGHT : IDPartnership Northern