


PROPOSED

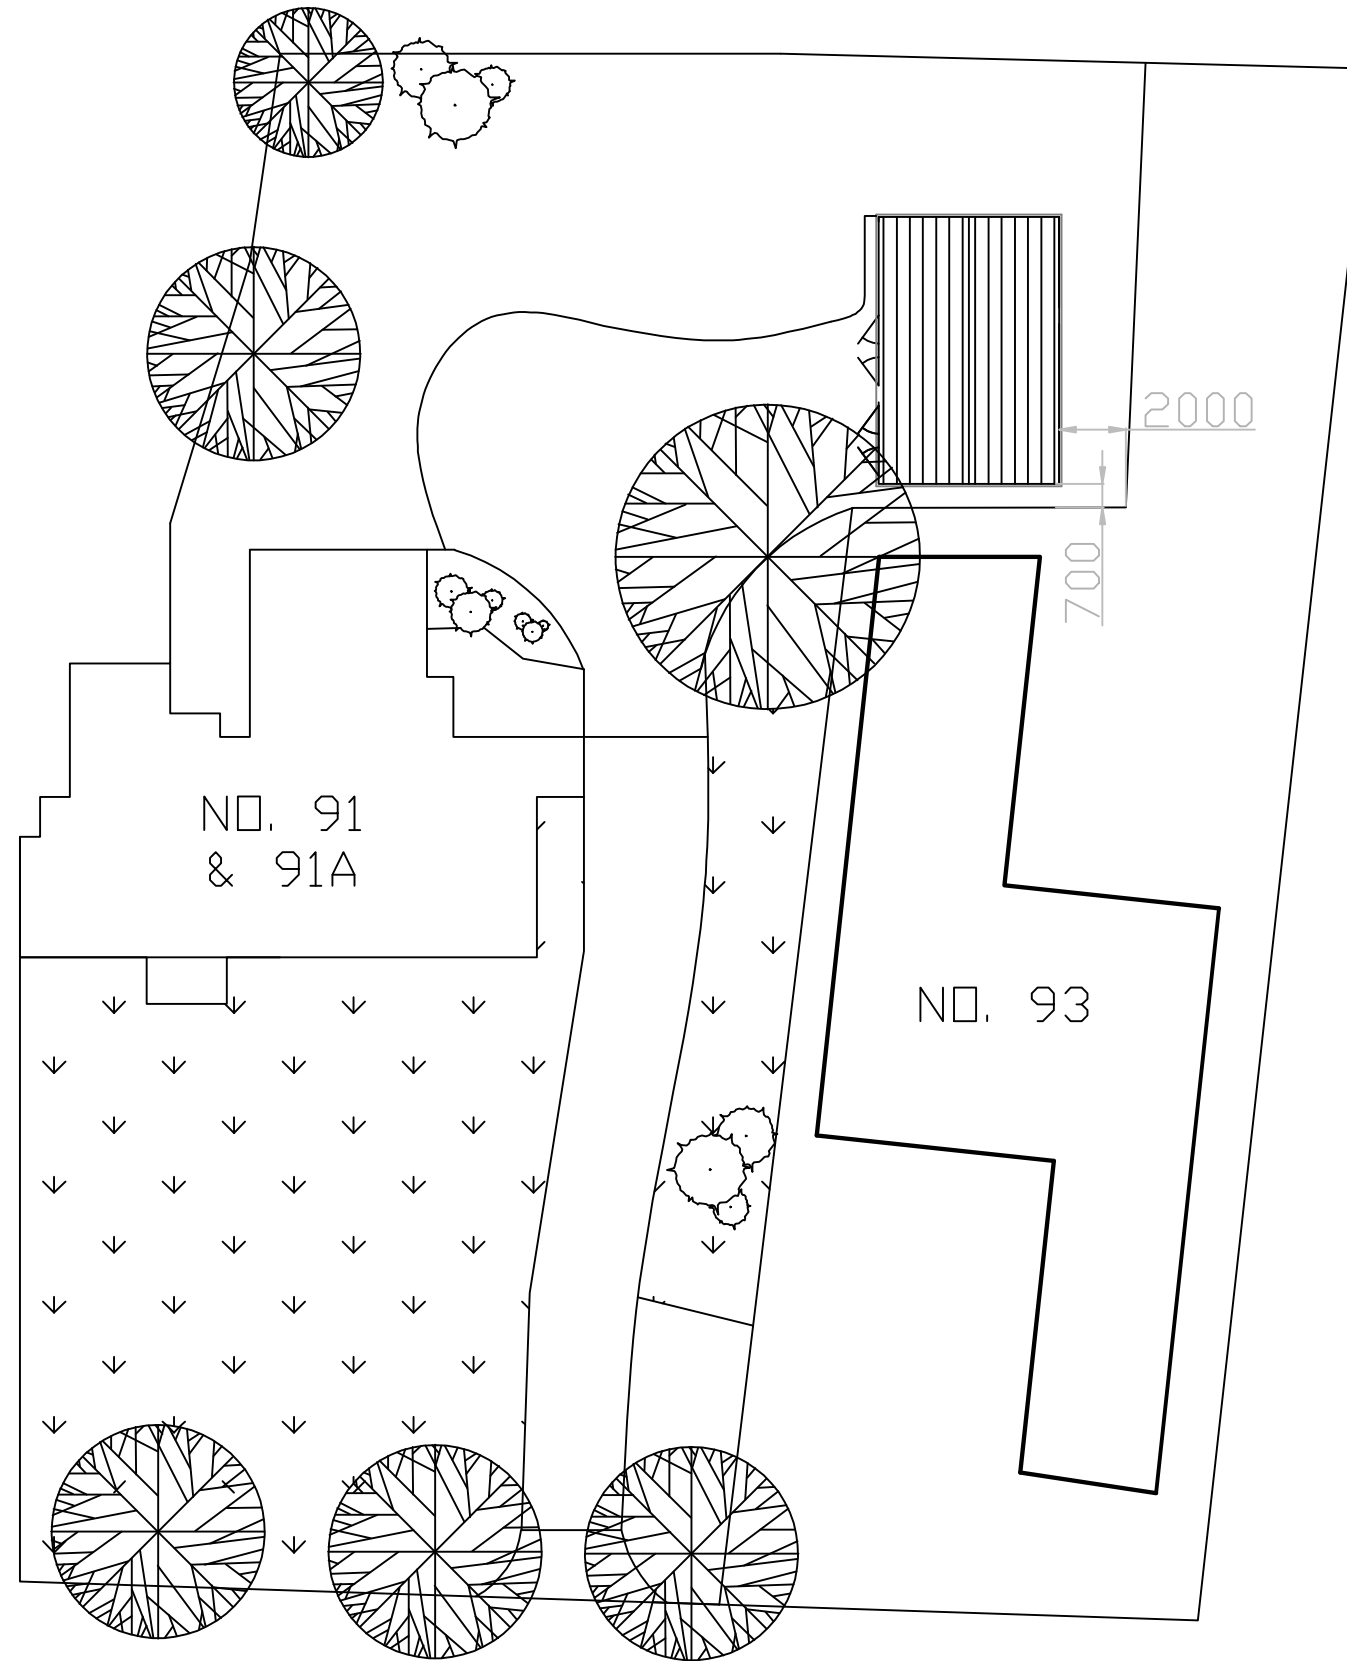

TT DESIGN LTD
ROOK FARM HOUSE GARAGE
PROPOSED PLAN VIEW
ISS 1 25-11-19 PAGE 2/4