


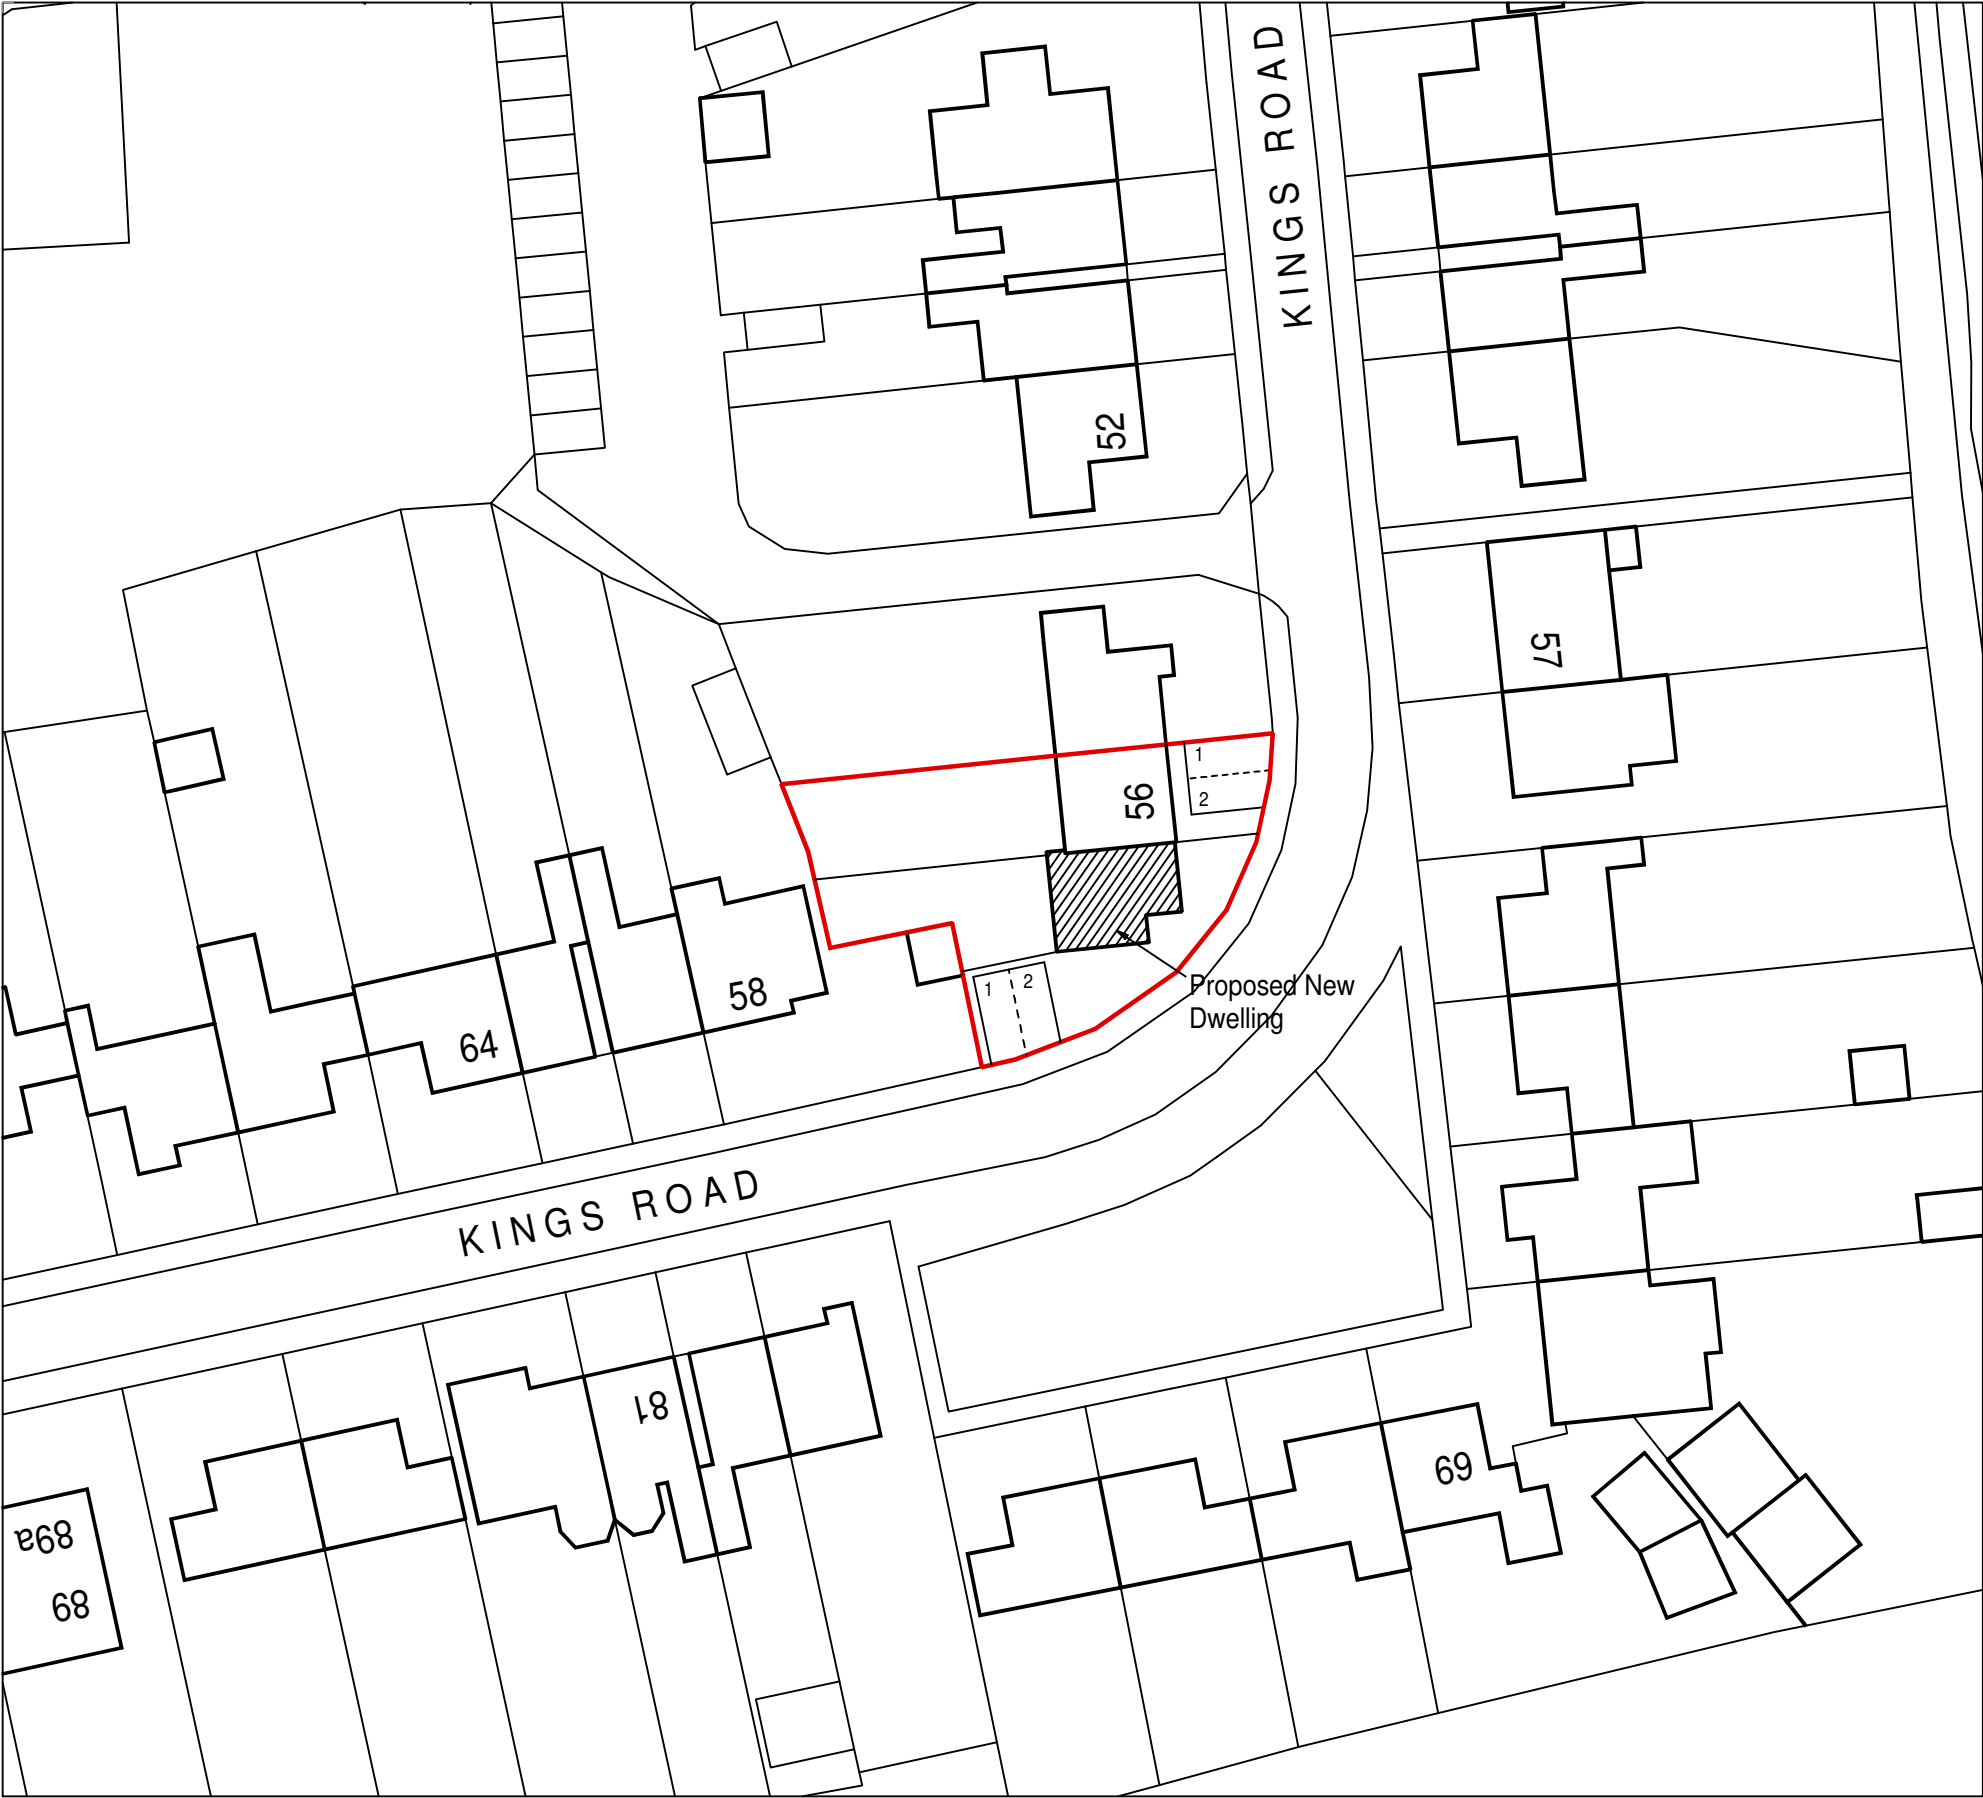


Ordnance Survey (c) Crown Copyright 2018. All rights reserved. Licence number 100022432

Proposed Block Plan 1:500



Ordnance Survey (c) Crown Copyright 2019. All rights reserved. Licence number 100022432

Existing Location Plan 1:1250

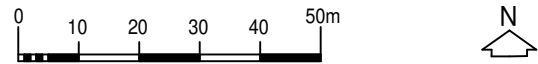

A - Off street parking added to No. 56. 24-10-19
revisions date

drawing no. rev. date scale(s) sheet size
21902/201 A AUG 2019 1:500, 1:1250 A3

client
ROBIAN HOMES

project
PROPOSED 3 BED DWELLING ADJ TO
56 KINGS ROAD, HAYLING ISLAND
HAMPSHIRE PO11 0PD

Jeffrey Douglas Chartered Architect
114 Havant Road Hayling Island Hampshire PO11 0LJ
Tel: (023) 9246 8889 E-mail: jdo@jeffreydouglas.co.uk

This drawing is the copyright of the Architect and must not be reproduced without permission, except by the Local Planning Authority for planning purposes.

Figured dimensions to be taken in preference to scaled.
Dimensions to be checked on site before work commences.
No deviation from this drawing will be permitted without the prior written consent of the Architect.
Ground floor slabs, foundations, structure, etc., and all work below ground is shown provisionally and inspection of ground conditions is essential prior to work commencing.
Reassessment is essential when the ground conditions are apparent and redesign may be necessary in the light of soil conditions found.
The responsibility for establishing the soil and subsoil conditions rests with the Contractor.