


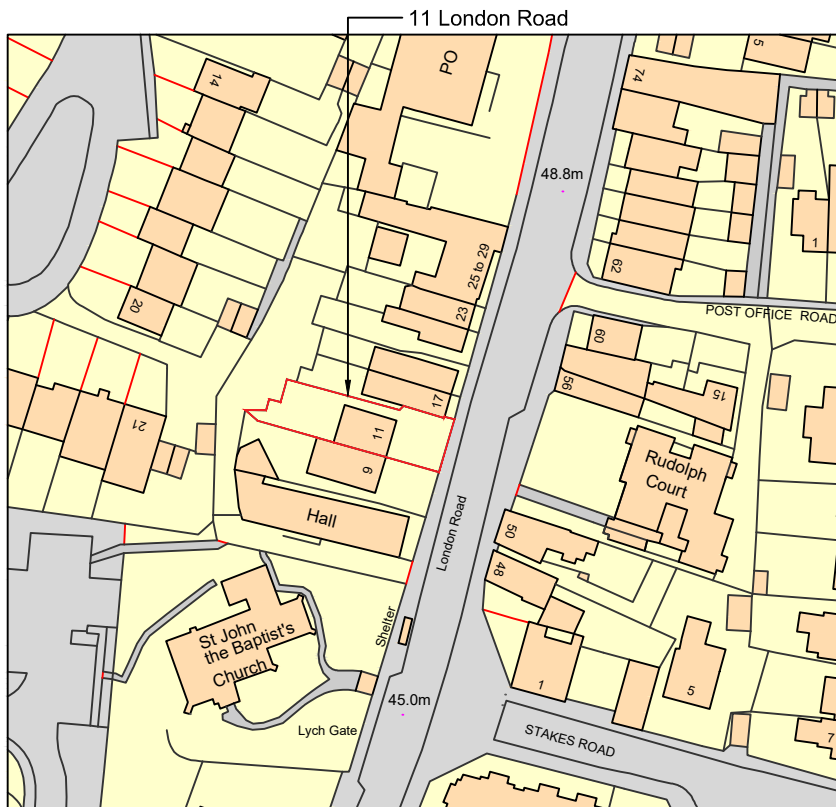

Ordnance Survey, (c) Crown Copyright 2020. All rights reserved. Licence number 100022432

SITE LOCATION PLAN
SCALE 1:1250



BLOCK PLAN
SCALE 1:500



GENERAL NOTES:

This drawing is the property of McAndrew Martin and must not be reproduced in part or whole or used for the execution of works without their permission.

All dimensions to be checked on site prior to commencement of any construction works and McAndrew Martin notified of any discrepancy via the Supervising Officer.

Figured dimensions are to be used in preference to scaled dimensions. However for Planning purposes scaling is permitted.

No deviation from this drawing will be permitted without the express consent of McAndrew Martin via the Supervising officer.

All works are to comply with the current edition of the Building Regulations and British Standards.

It is the contractors responsibility to check all dimensions and quantities on site prior to submitting his tender for the works.

DRAFT FOR COMMENTS

REV	DESCRIPTION	BY	DATE	CHKD
A	INITIAL DRAWING	SMR	01/06/20	HM

PROJECT INFORMATION	CLIENT:	MR HORACE McANDREW C/O: McANDREW MARTIN LTD 11 ACORN BUSINESS CENTRE NORTHABOUR ROAD PORTSMOUTH PO6 3TH
	PROJECT:	PROPOSED LOFT CONVERSION AT 11 LONDON ROAD PURBROOK WATERLOOVILLE HAVANT, PO7 5LG
	DRAWN BY:	SMR
	CHECKED BY:	HM
© 201P	SCALE:	1:1250, 500 @ A4
	DRAWING TITLE:	EXISTING SITE LOCATION AND BLOCK PLANS
	DATE:	01/06/2020
	REVISION:	342.01

McANDREW MARTIN
PROFESSIONAL SOLUTIONS BY DESIGN

TRAFALGAR HOUSE
11 ACORN BUSINESS CENTRE
NORTHABOUR ROAD
PORTSMOUTH
HAMPSHIRE
PO6 3TH

TEL: 023 9269 7101
FAX: 023 9266 4078
office@mcandrewmartin.com

www.mcandrewmartin.com