



Location Plan 4 Fourth Avenue, PO9 2QX

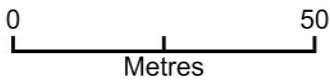

Plan Produced for: Parkers Design
Date Produced: 04 Dec 2019
Plan Number/Project ID: TQRQM19338103519775
Scale: 1:1250 @ A4

© Crown copyright, All rights reserved. 2019 Licence number 0100042766

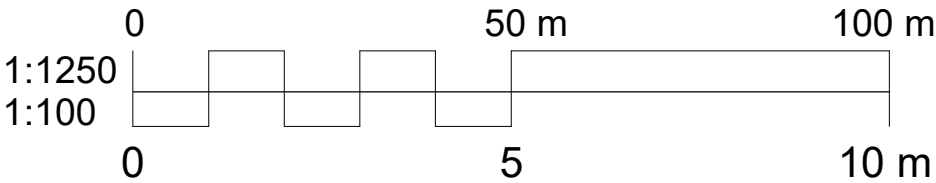

PROJECT	4 Fourth Avenue	CLIENT				Peter Marshall	
		Date	Issue Date		Scale (@ A3)		
SHEET	Location Plan	Drawn by	SW	DRAWING NUMBER		REV	
		Checked by	SR	P104			