Proposed North Elevation 1:50

Horizontal Cedar Cladding with Grey Windows

Proposed East Elevation 1:50

Proposed South Elevation 1:50

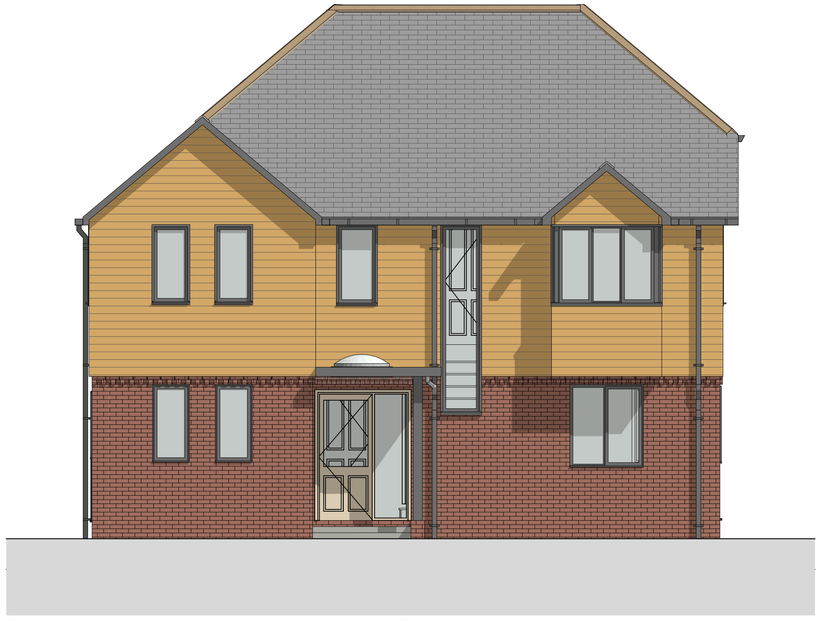

Proposed West Elevation 1:50

N

0 100mm @A1

revisions & notes: A | 31.10.2019 | JS | Issued for planning

project: 8 Langstone Avenue

drawing name: Proposed Elevations

status: PRELIMINARY

date: October 2019

scale: 1:50 @ A1

drawn: JS

pwparchitects
61 South Street, Havant, Hampshire PO9 1BZ
t: 023 9248 2494 f: 023 9248 1152
e: design@pwp-architects.com w: www.pwp-architects.com

Project No. 5649 drawing No. 1410 rev A

Note: All dimensions to be checked on site by the contractor before fabrication and erection. Figured dimensions to be taken in preference to scaled dimensions. This drawing is the copyright of the architects and must not be reproduced or used without their express consent, except for the purposes of a planning application. Electronic issue of this drawing to be confirmed by paper hard copy only.