


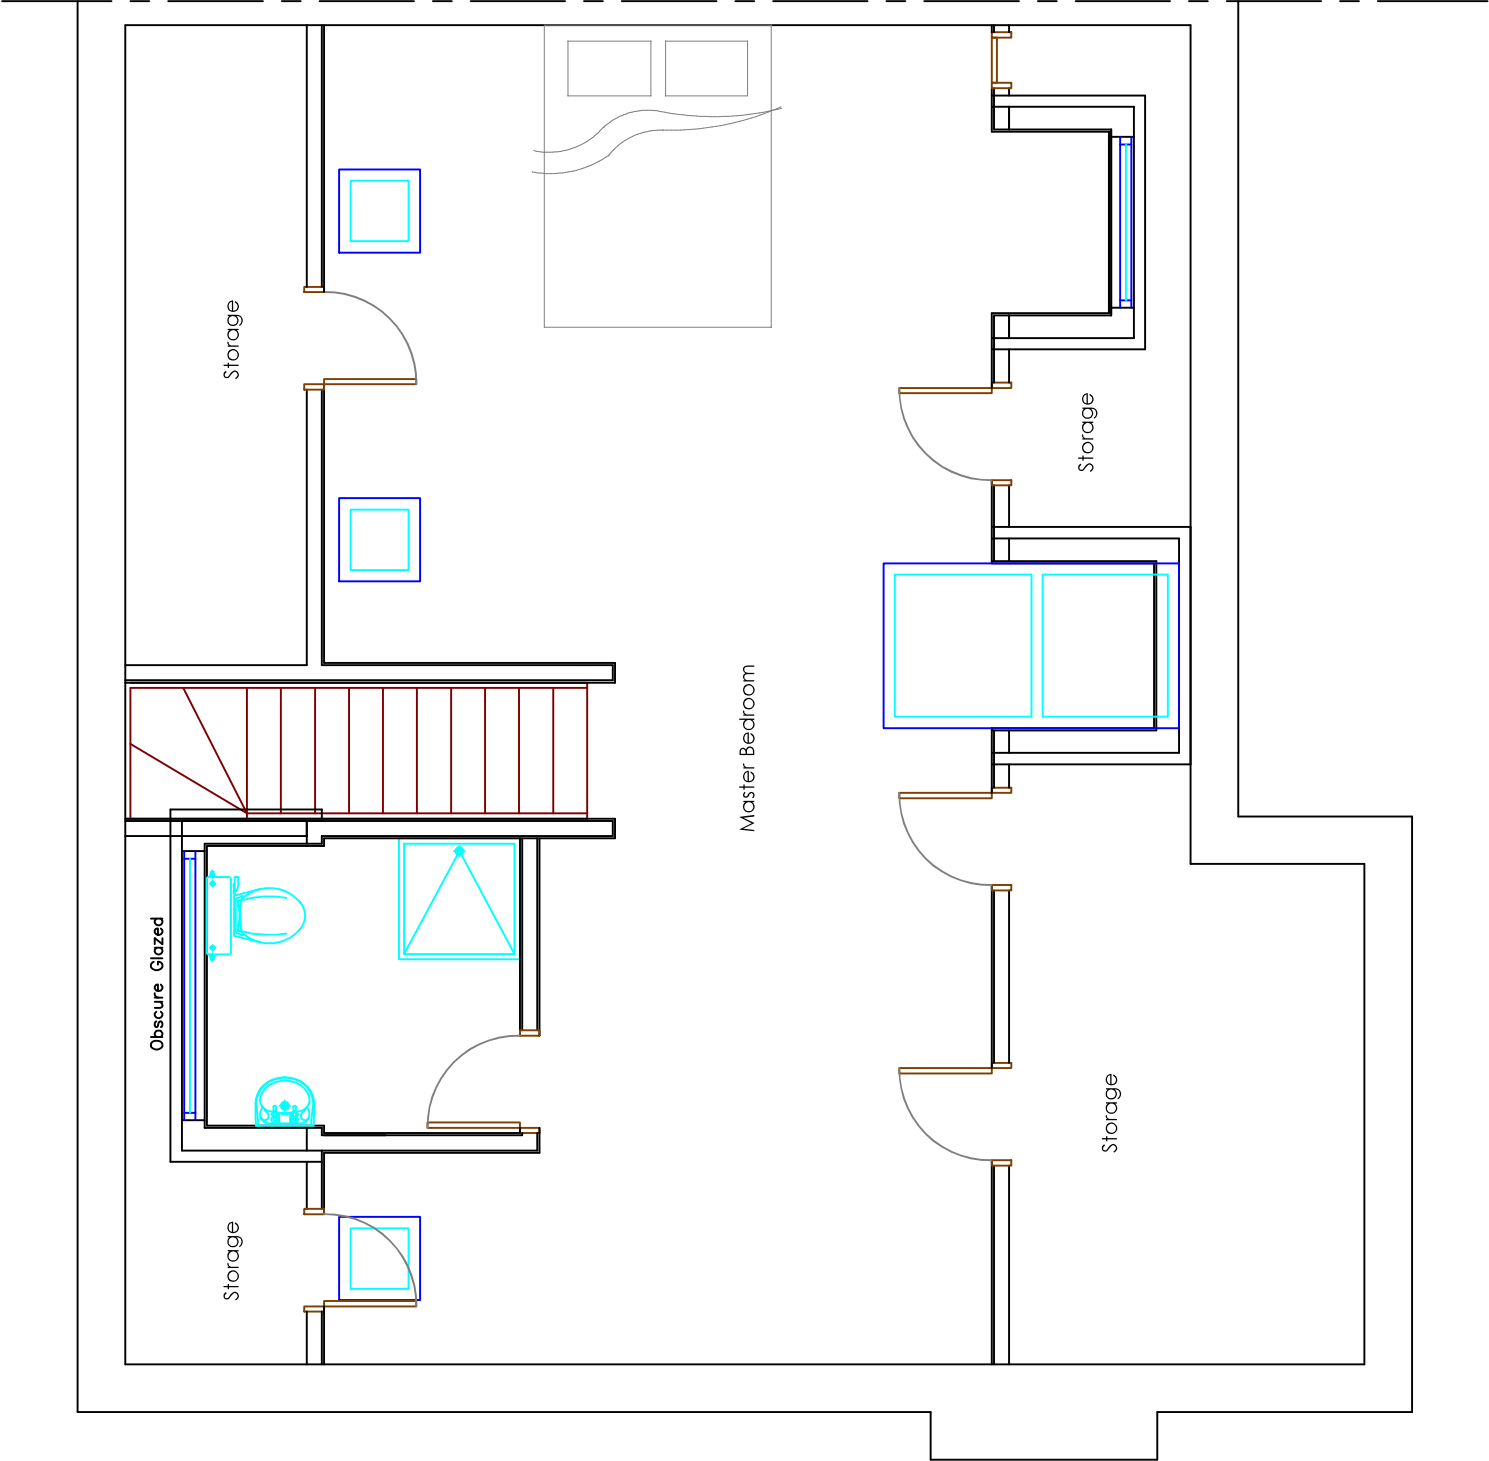

PROPOSED LOFT / 2ND FLOOR (13A Bembridge Drive)

Copyright is reserved by GBS Designs and is issued on the condition that it is not copied or disclosed by or to any unauthorised persons without prior consent in writing from GBS Designs.

All dimensions to be checked on site

All structural elements to be specified by a suitably qualified structural engineer.

REV	DESCRIPTION	DRAWN	DATE
-	Initial design	GBS	31.03.20
A	Changes to first floor following design meeting	JLR/GBS	28.06.20
B	Dormers added to map drawings	GBS	16.07.20

Drawing Ref	Scale at A1	Scale at A3
13A BEM 10	N/A	1:50

Date	Drawn by
31 MAR 2020	GBS

Drawing Title

Loft Conversion at
13A Bembridge Drive,
Hayling Island,
Hampshire,
PO11 9LU.

CAD - ARCHITECTURE - DESIGN

6 Shillinglee Waterlooville
Hampshire PO7 5RW
Tel 023 9225 8315
www.gbs-designs.co.uk