




CAD

Critchley Architecture And Design Ltd.
Contact: 02392 474 919 | info@caad.online
The Old Brewery, 15E South Street, Havant, PO9 1BU

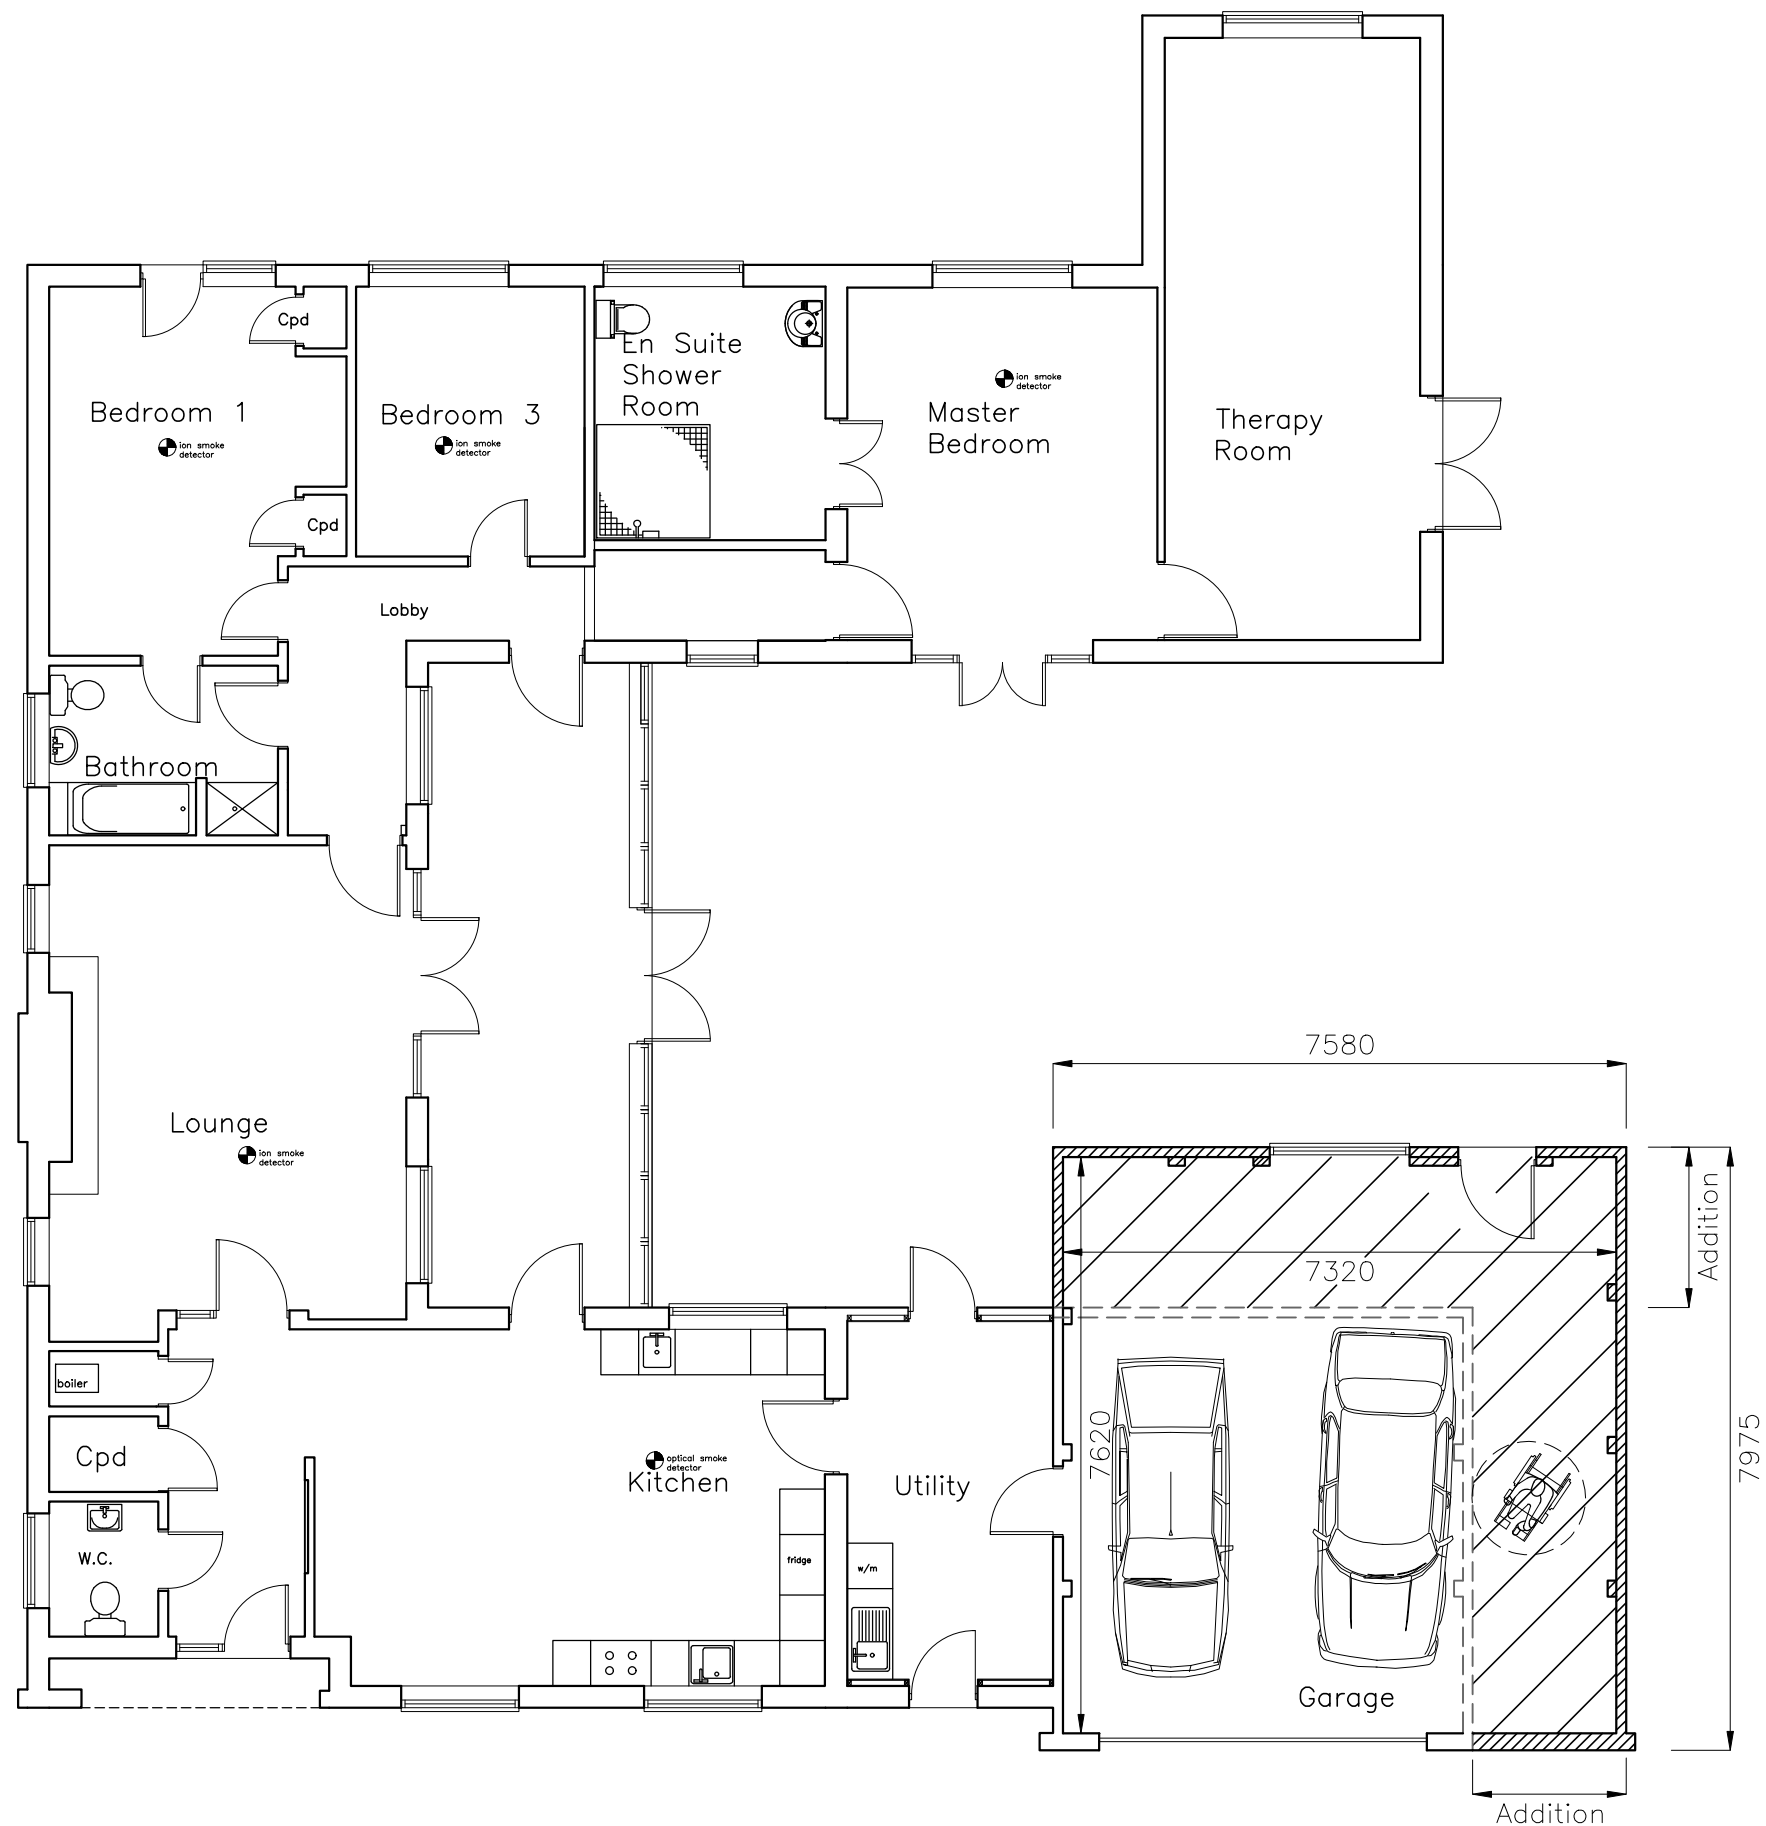

PROPOSED PLANS

Revisions	a) Garage door revs.	29/07/19	MHC
	b) Window added.	29/07/19	
	c)		
	d)		

186 Havant Road,
Hayling Island,
PO11 0LJ

Scale A1=1:50, A3=1:100
Drawn CAL / MHC
Date 26/07/19

1429-421^B

10m

20m

30m

40m