
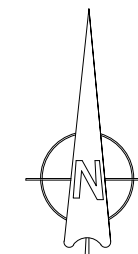


Dimensions to be checked on site before commencing work. Any discrepancies shall be reported to the architect immediately

Where applicable this drawing is to be read in conjunction with other consultants' drawings

Ordnance Survey, (c) Crown Copyright 2019.
All rights reserved. Licence number 100022432

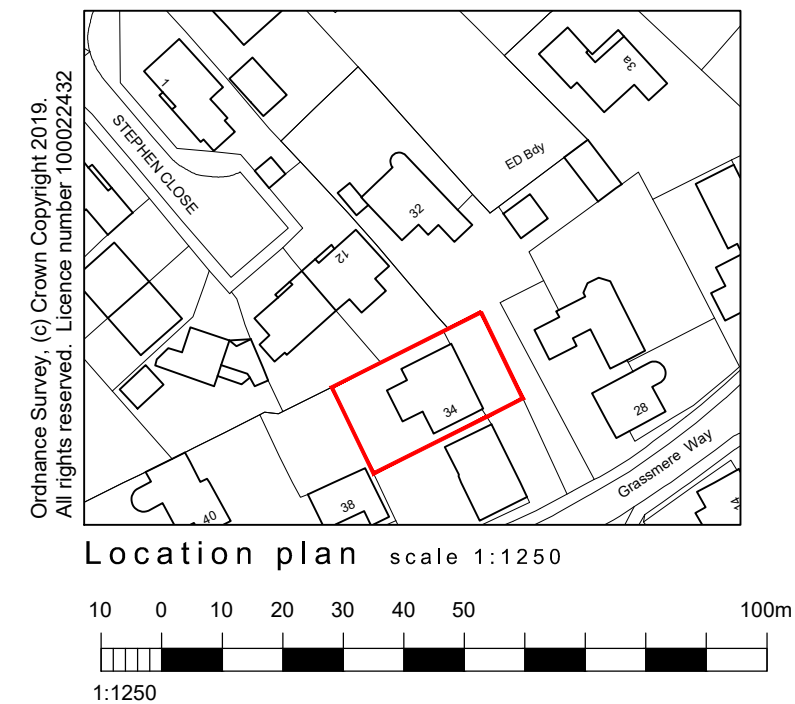

For MR & MRS POYNTON	Title SITE / LOCATION PLANS				Office Tel: 01243 933732	
Project PROPOSED EXTENSION AT 34 GRASSMERE WAY, WATERLOOVILLE, HAMPSHIRE. PO7 8RT	Date JUNE 2020	Drawn SR	Scale as noted @ A3	Checked -	Email: admin@jb-architecturedesign.com	
	Job Number PL350.19		Drawing Number -01	Revision	Web: www.jb-architecturedesign.com	