



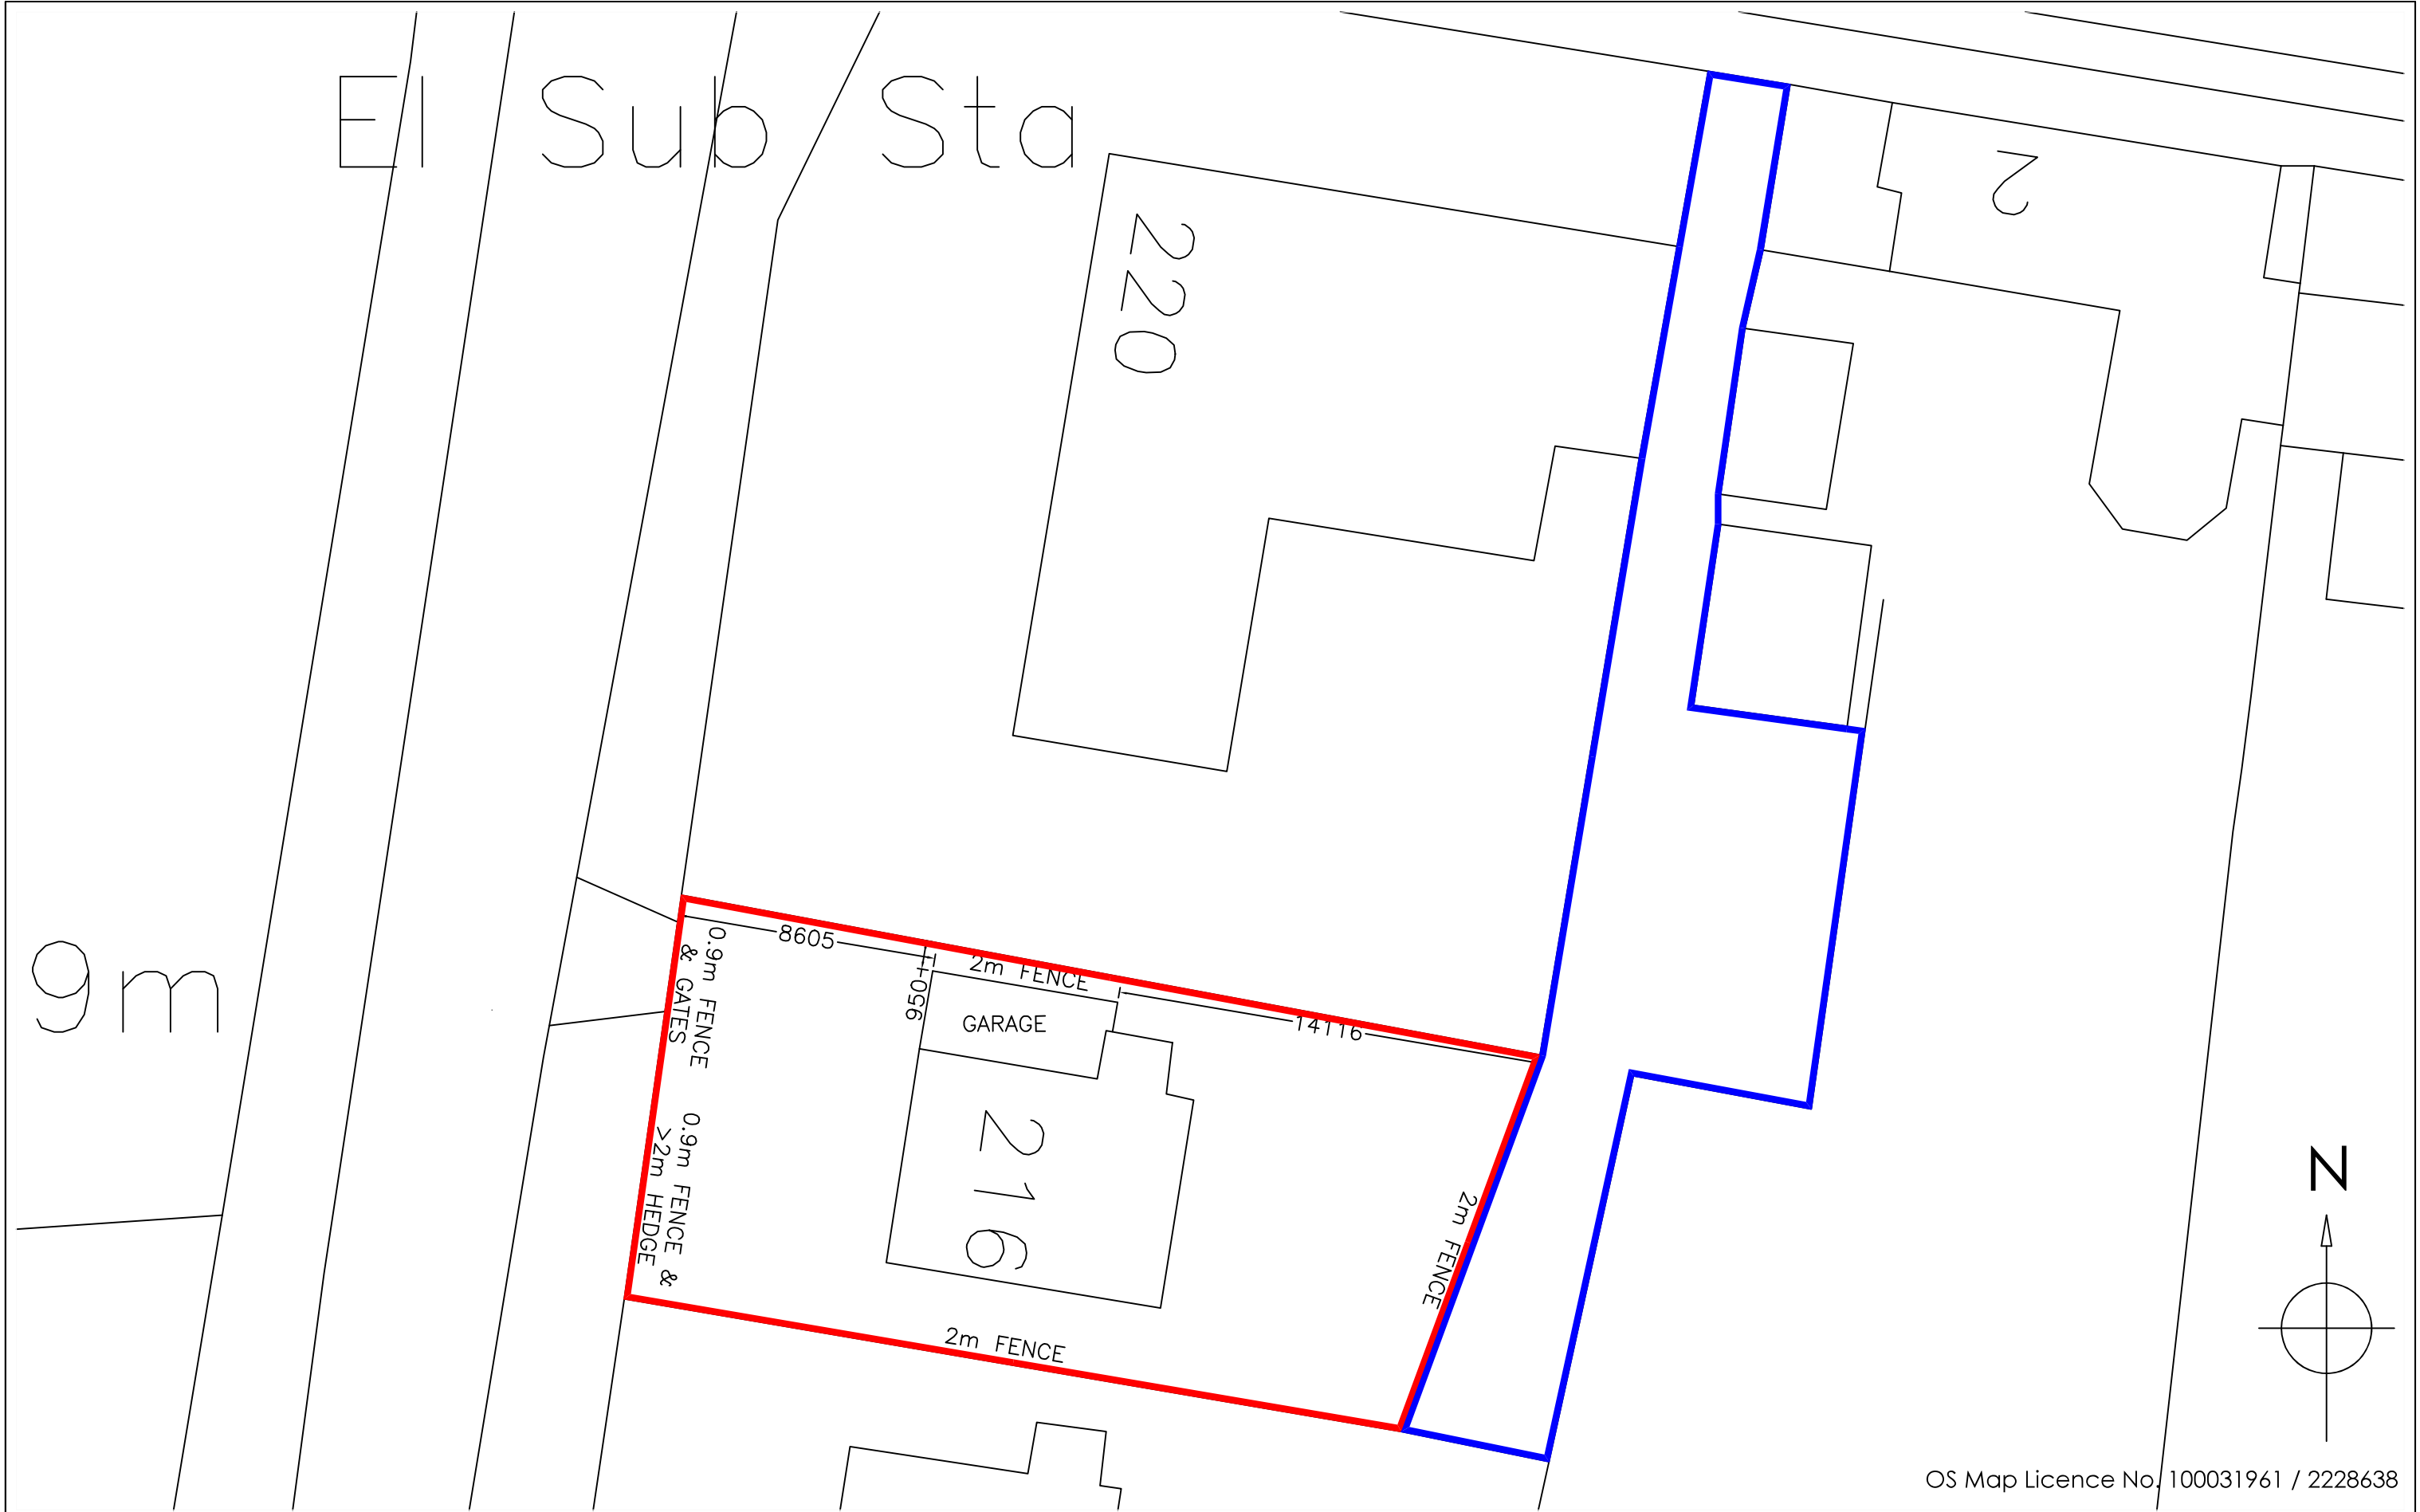

OS Map Licence No. 100031961 / 2228638

Copyright is reserved by GBS Designs and is issued on the condition that it is not copied or disclosed by or to any unauthorised persons without prior consent in writing from GBS Designs. All dimensions to be checked on site All structural elements to be specified by a suitably qualified structural engineer.	REV	DESCRIPTION	DRAWN	DATE	Scale Bar 	Drawing Ref		Drawing Title	
	-	Initial design	GBS	12.05.20		216HAVRD 11		216 Havant Road	
						Scale at A1	Scale at A3	Hayling Island	
						N/A	1:200	Hampshire	
						Date		PO11 0LG	
						12 MAY 2020			
						Drawn by			
						GBS			

 

CAD - ARCHITECTURE - DESIGN

6 Shillinglee Waterlooville
Hampshire PO7 5RW
Tel 023 9225 8315
www.gbsimages.co.uk