


HAVANT BOROUGH
COUNCIL
24 APR 2020
RECEIVED

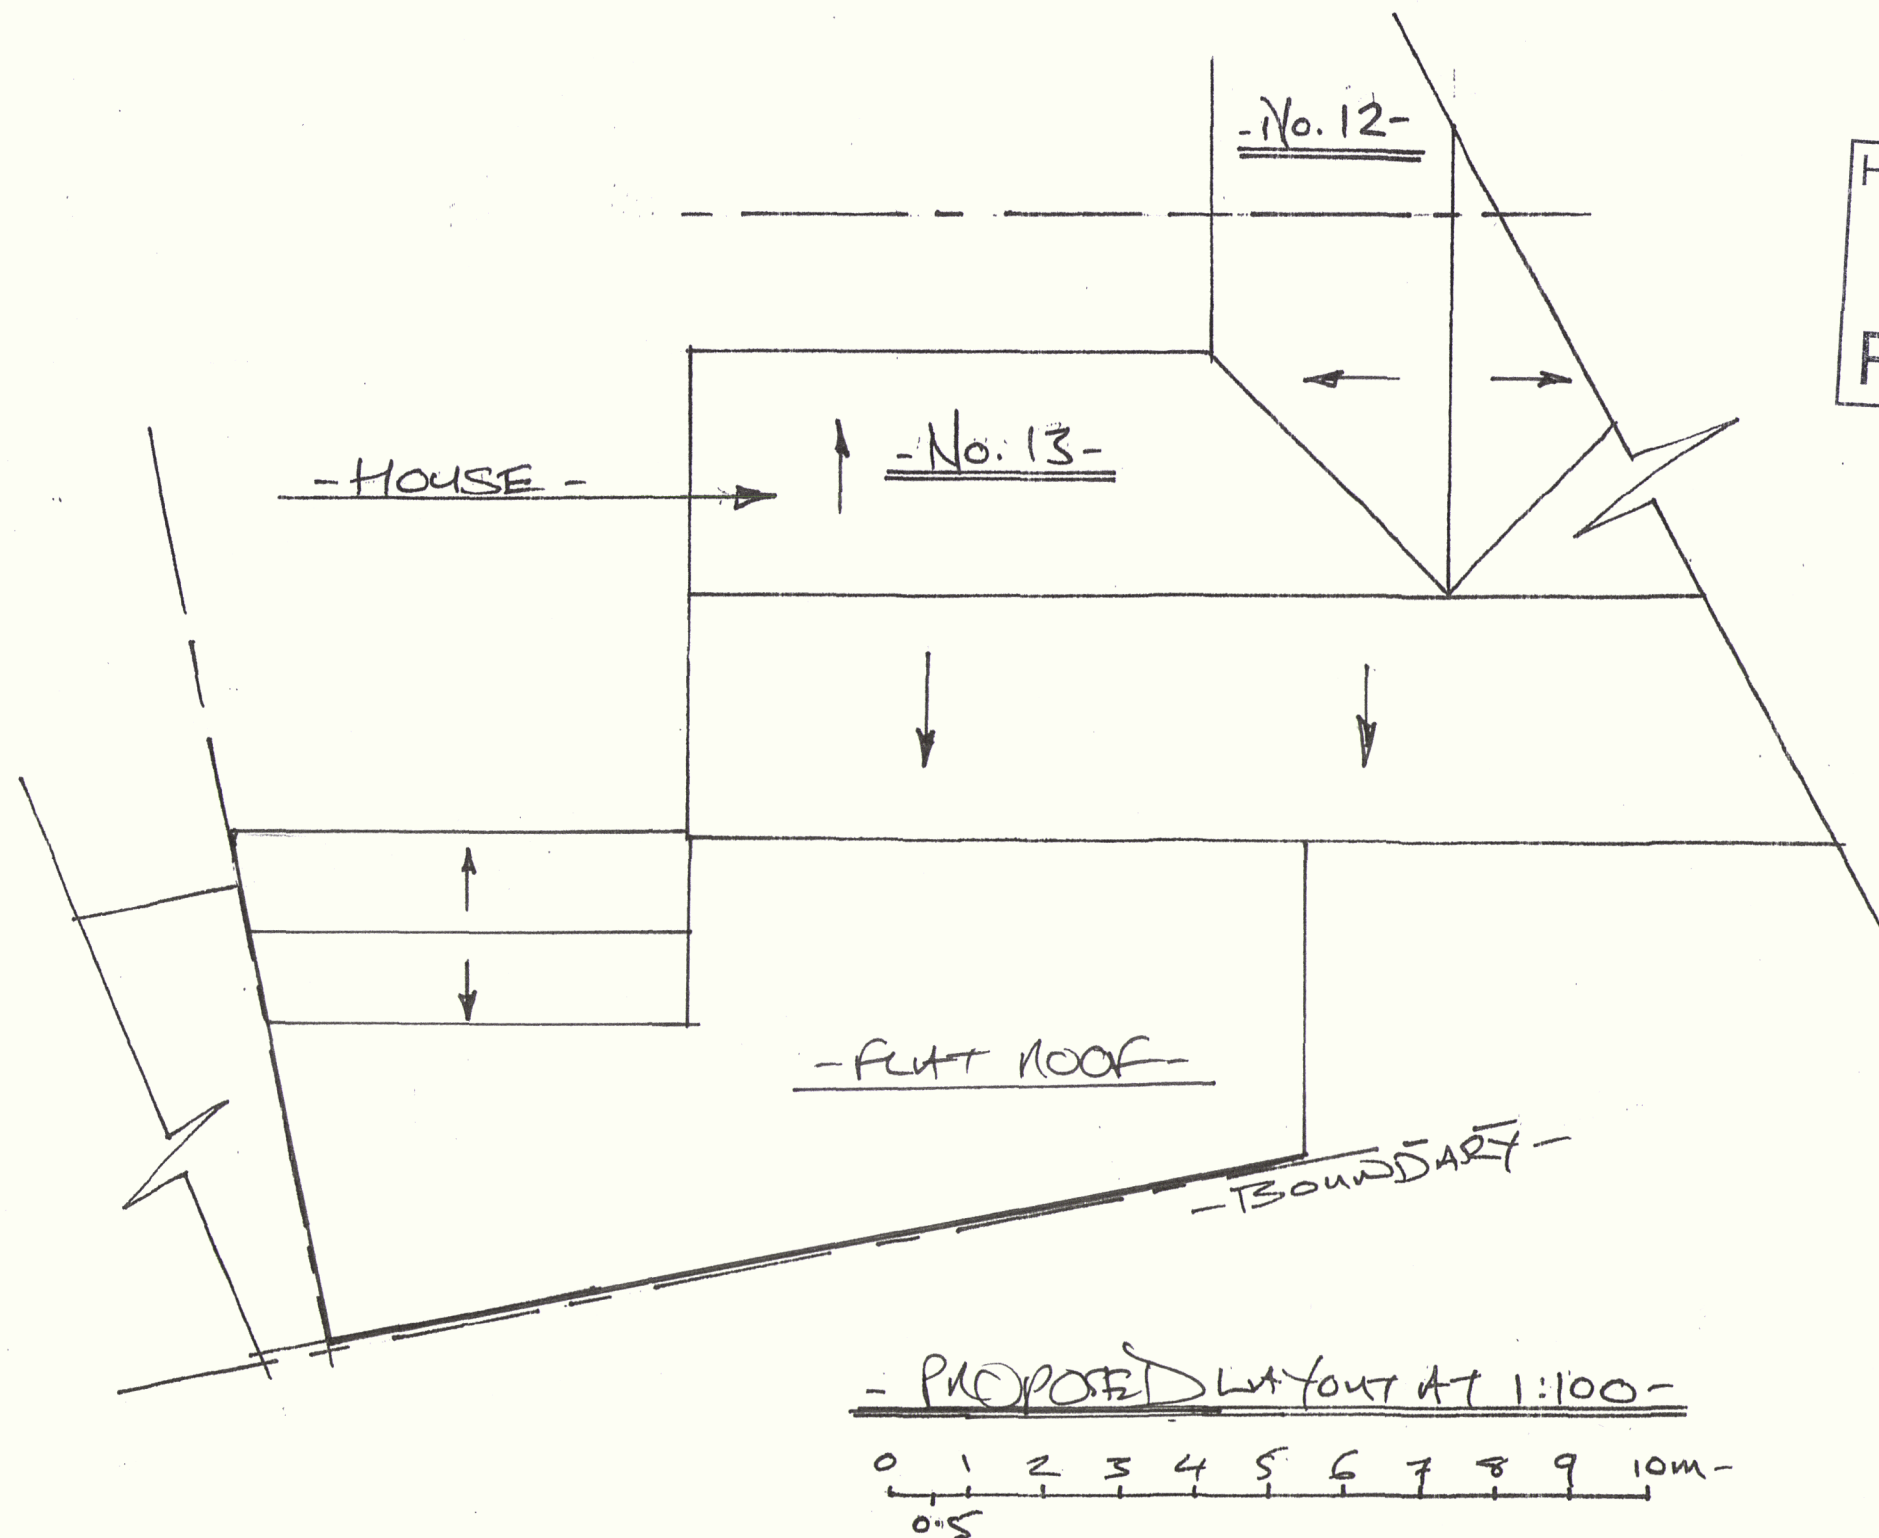

-13, KENTS CLOSE, WATERLOOVILLE, PO8 8JZ-

-ROOF PLAN- → = ROOF FALL-