


SEWER RECORDS PAGE 1 OF 2

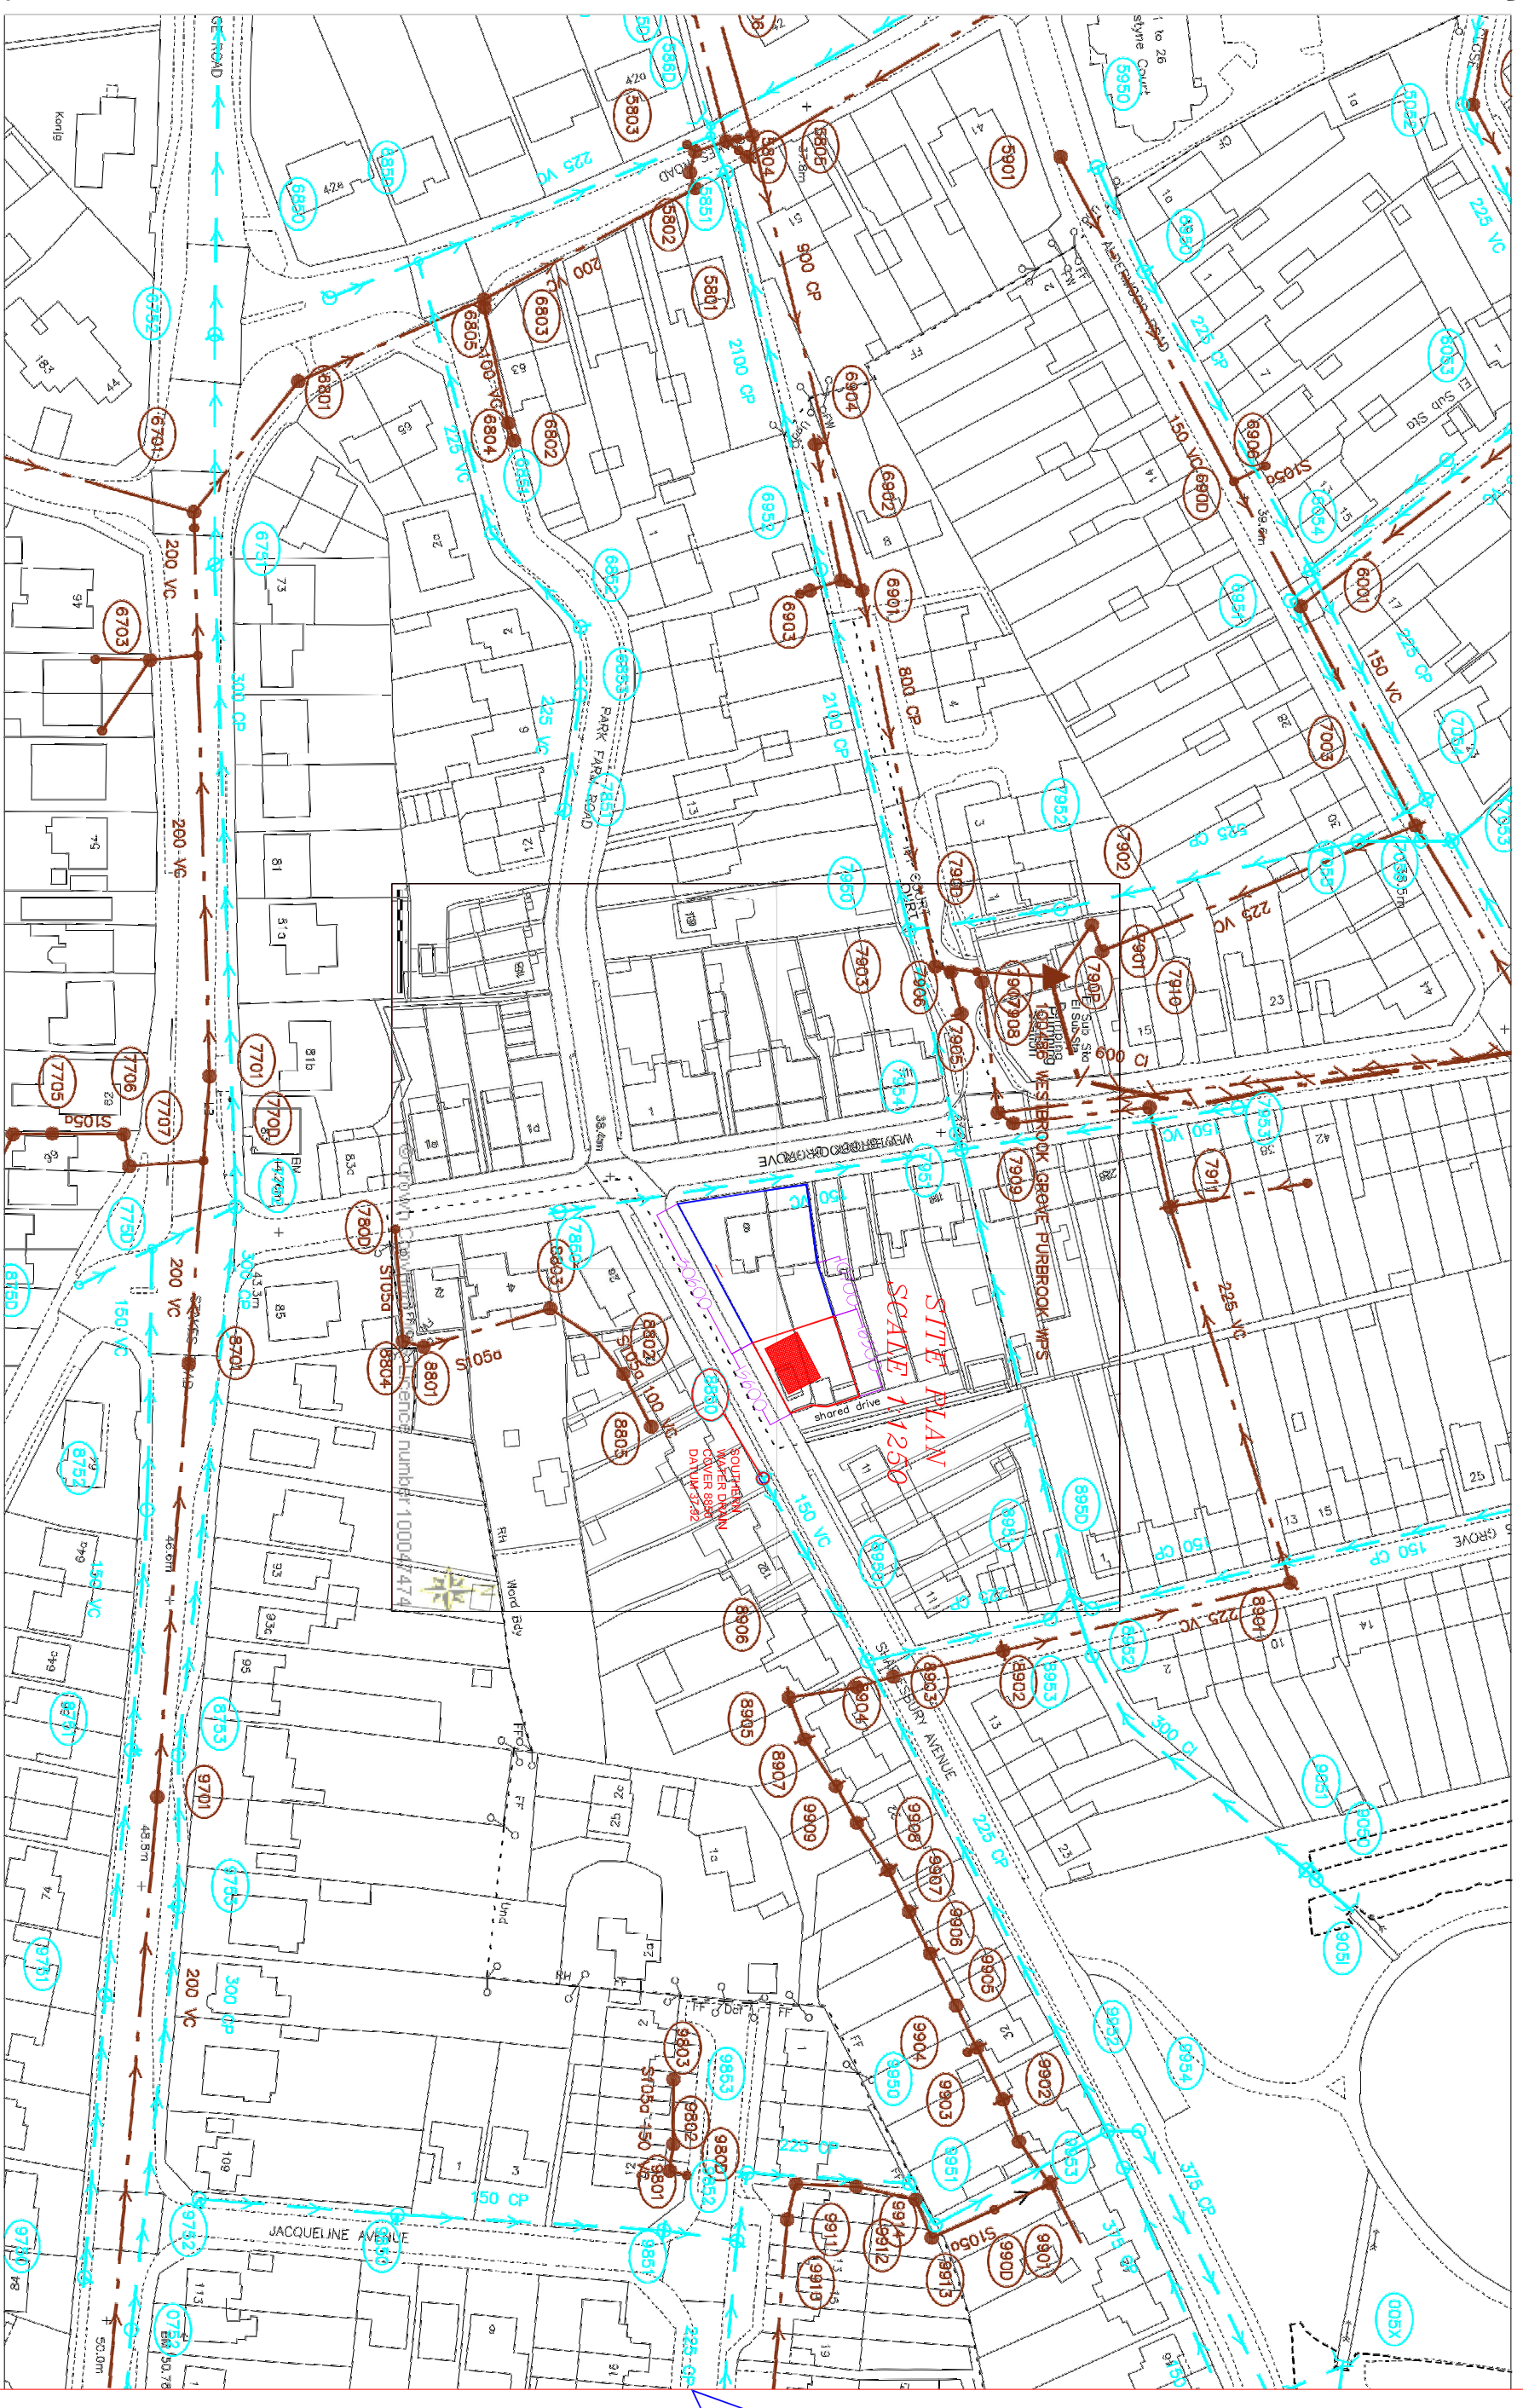

107752

108040

O.S. REF.
SU6707NE
467560

467560

Title: 333855_8 Westbrook Grove Water

Date: 04/04/2019

based upon clearance survey digital data with the permission of the Controller of R.I.M.S.C. Crown Copyright Reserved
Licence No. WU 298530.

2



Drawn by: ahmadr

Scale: 1:1250

The positions of pipes shown on this plan are believed to be correct, but Southern Water Services Ltd accept no responsibility in the event of inaccuracy.

WARNING: BAC pipes are constructed of Bonded Asbestos Cement
WARNING: Unknown (UNK) materials may include Bonded Asbestos Cement

Based upon Ordnance Survey Digital Data with the permission of the controller of H.M.S.O. Crown Copyright Reserved
Licence No. WMU 298530.

Z

