

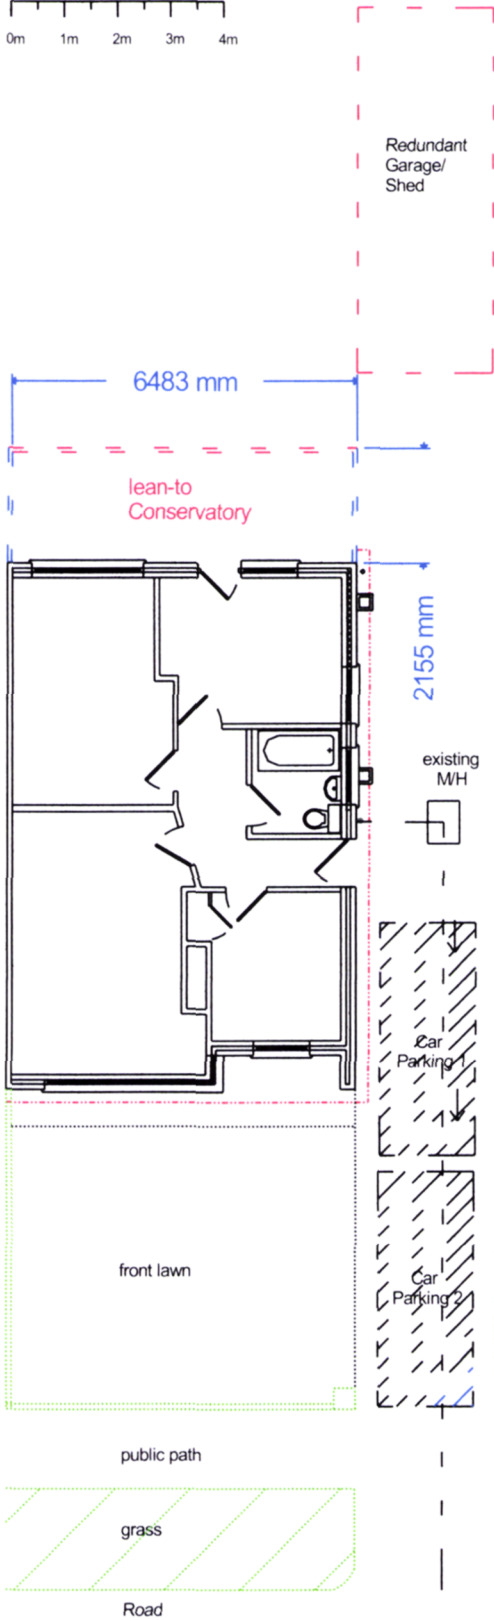


17 JAN 2020

RECEIVED

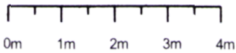

Existing Plan

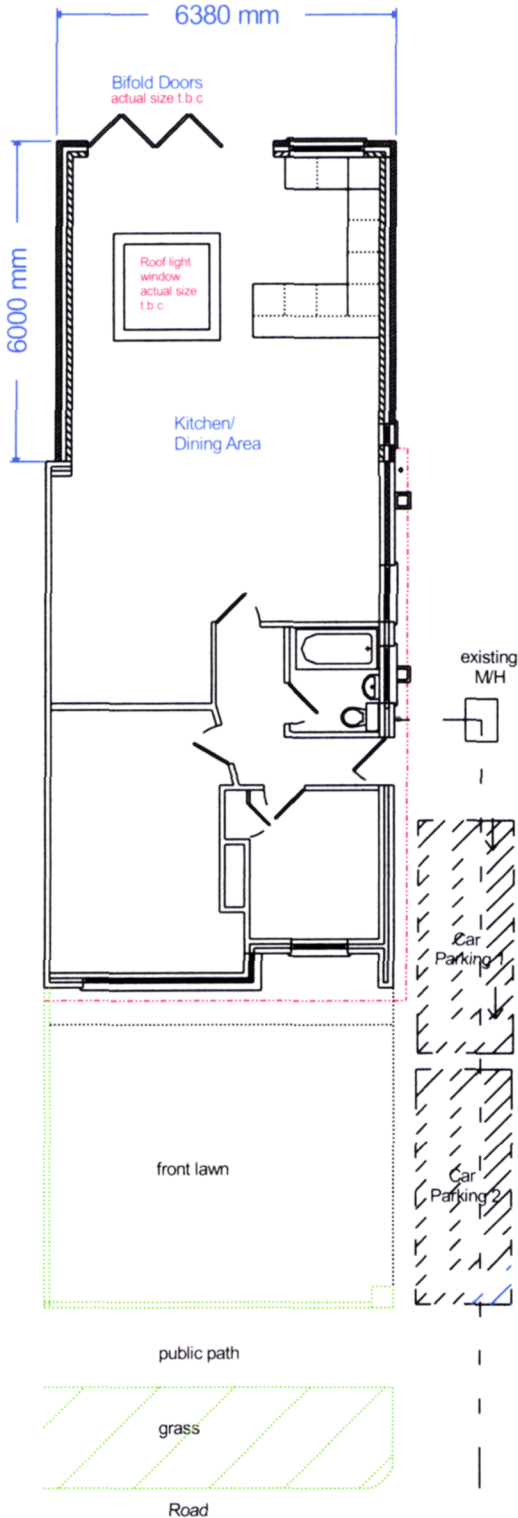

Proposed Plan

Site Address 60 Morelands Road, Purbrook, Hants. PO7 5PS	Job Title Proposed rear 6m extension	Drawing Title Plan as existing + Plans as proposed		Scale 1:125	Drawn AF
				Date 08/01/2020	Revision 1