
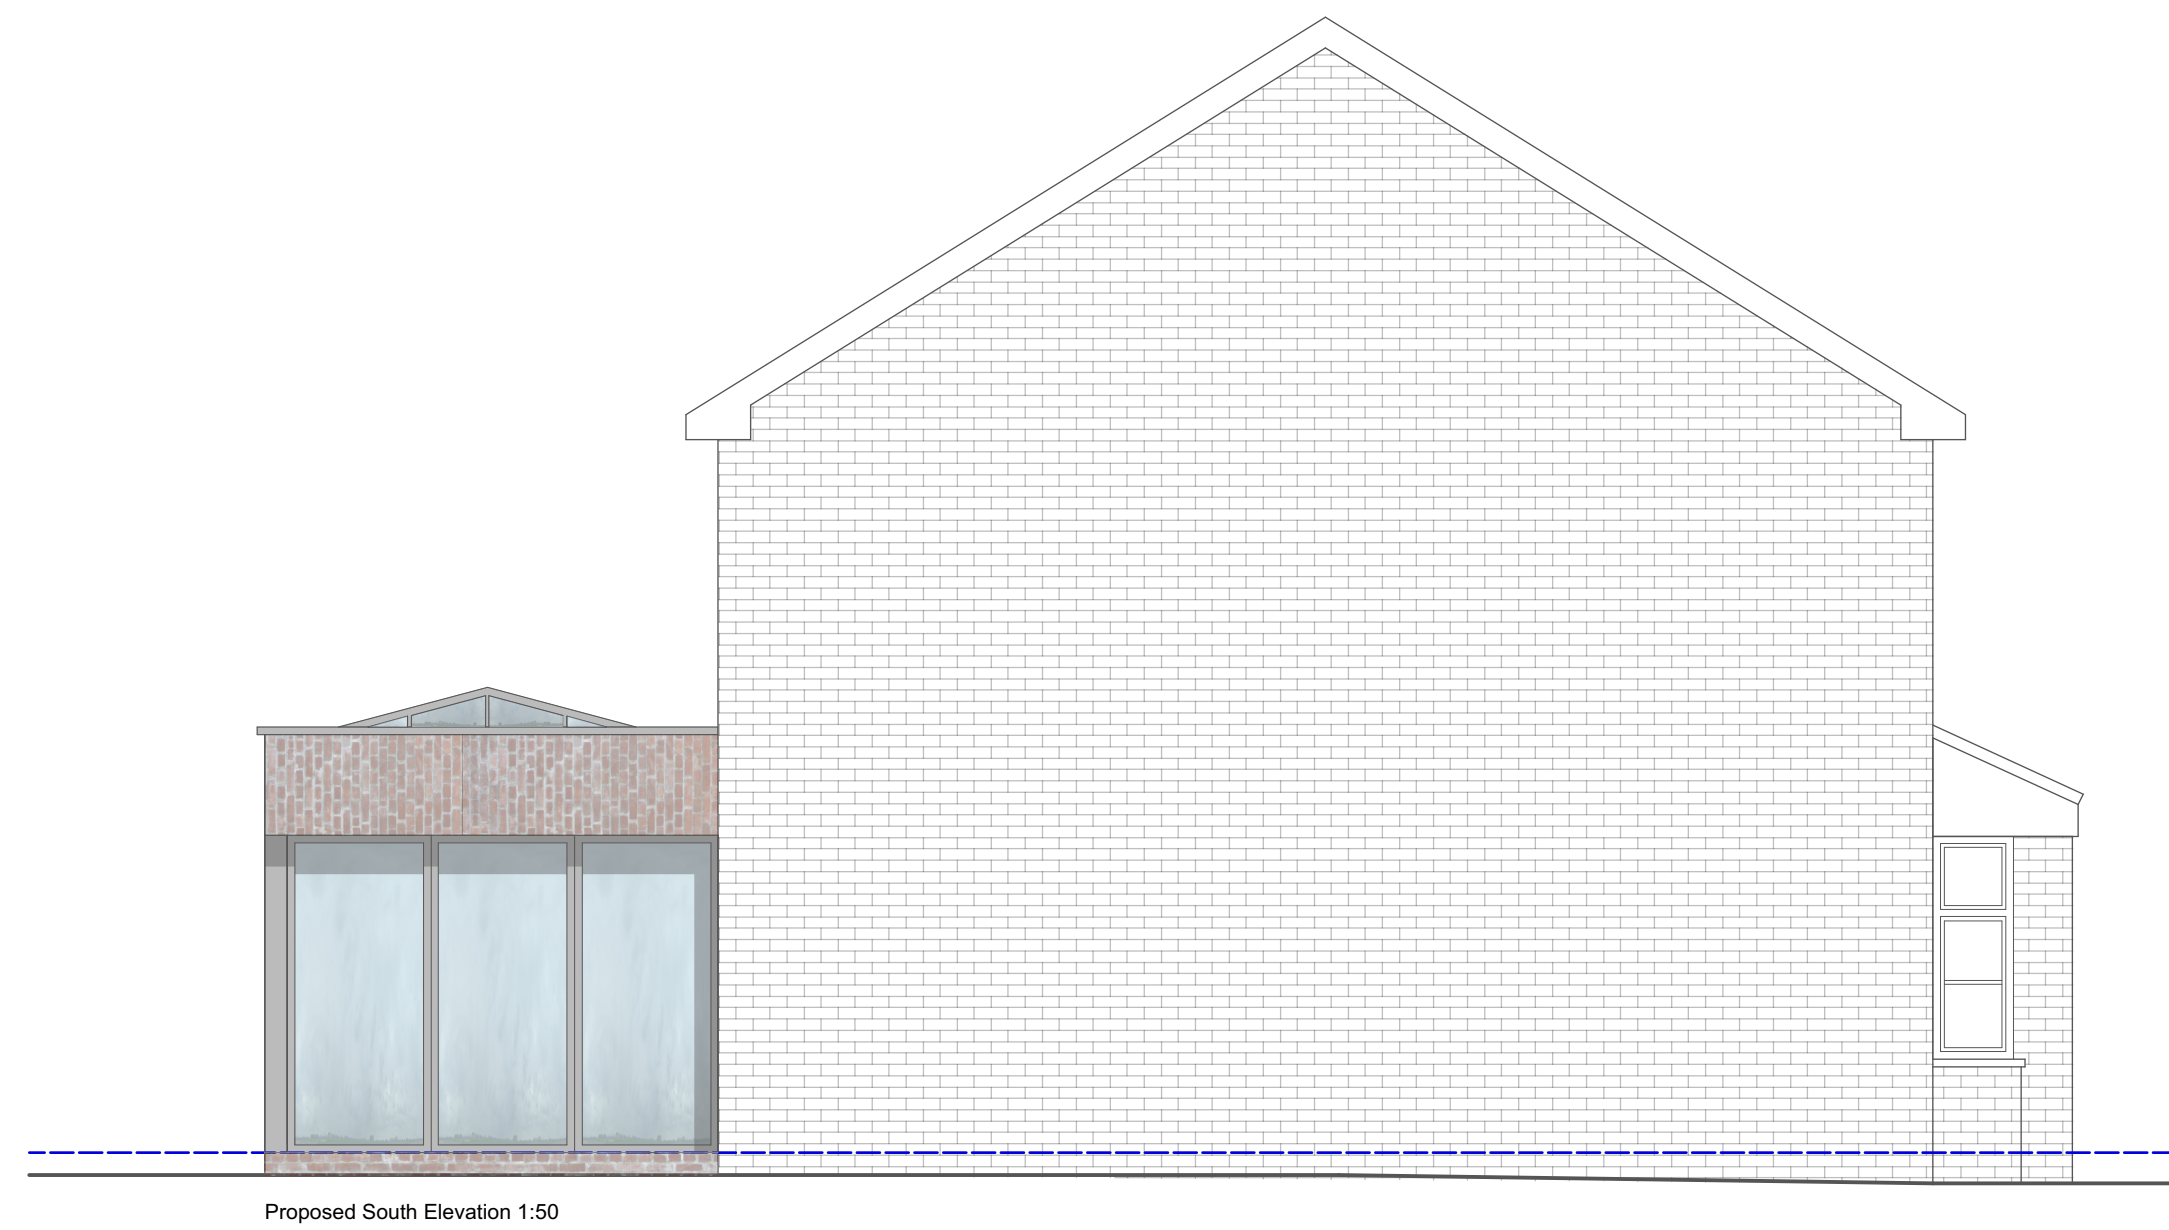
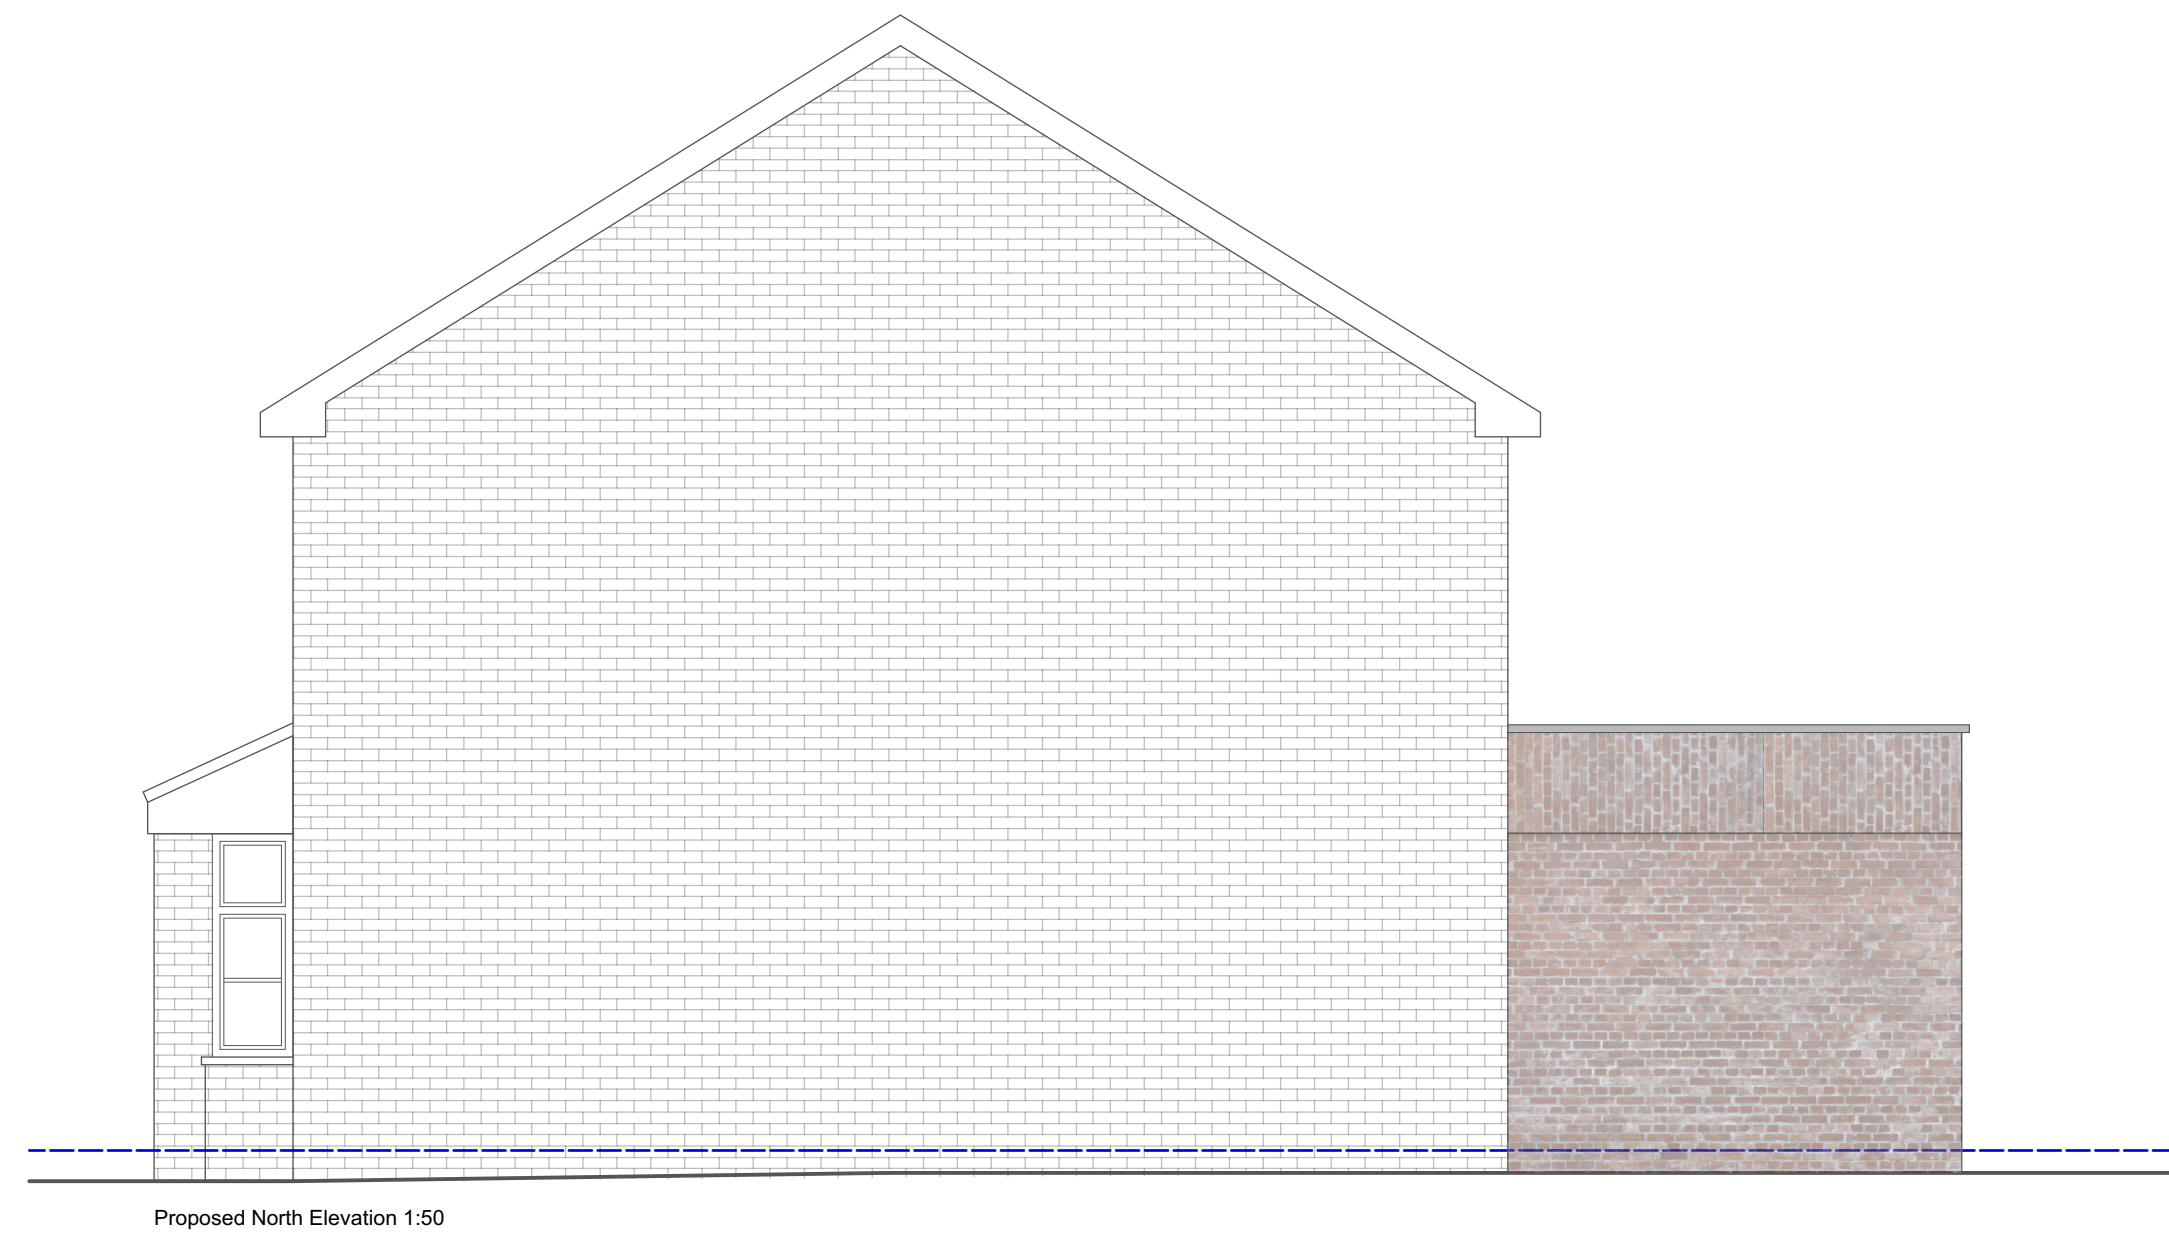


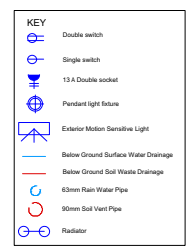

Amendments	by	Date
Job Title	036/PCW	
Drawing		
Proposed Drawings		
Scale: As Shown @ A2		
Drg.No: HOPA-003-P		
Drawn by: LMW		
Issued to: Client		
Status: Planning		
Date: 31.91.20		
		
HOP Architects Ltd Kidda, Bangalore 08772 914322 Contact No. 0820303		