


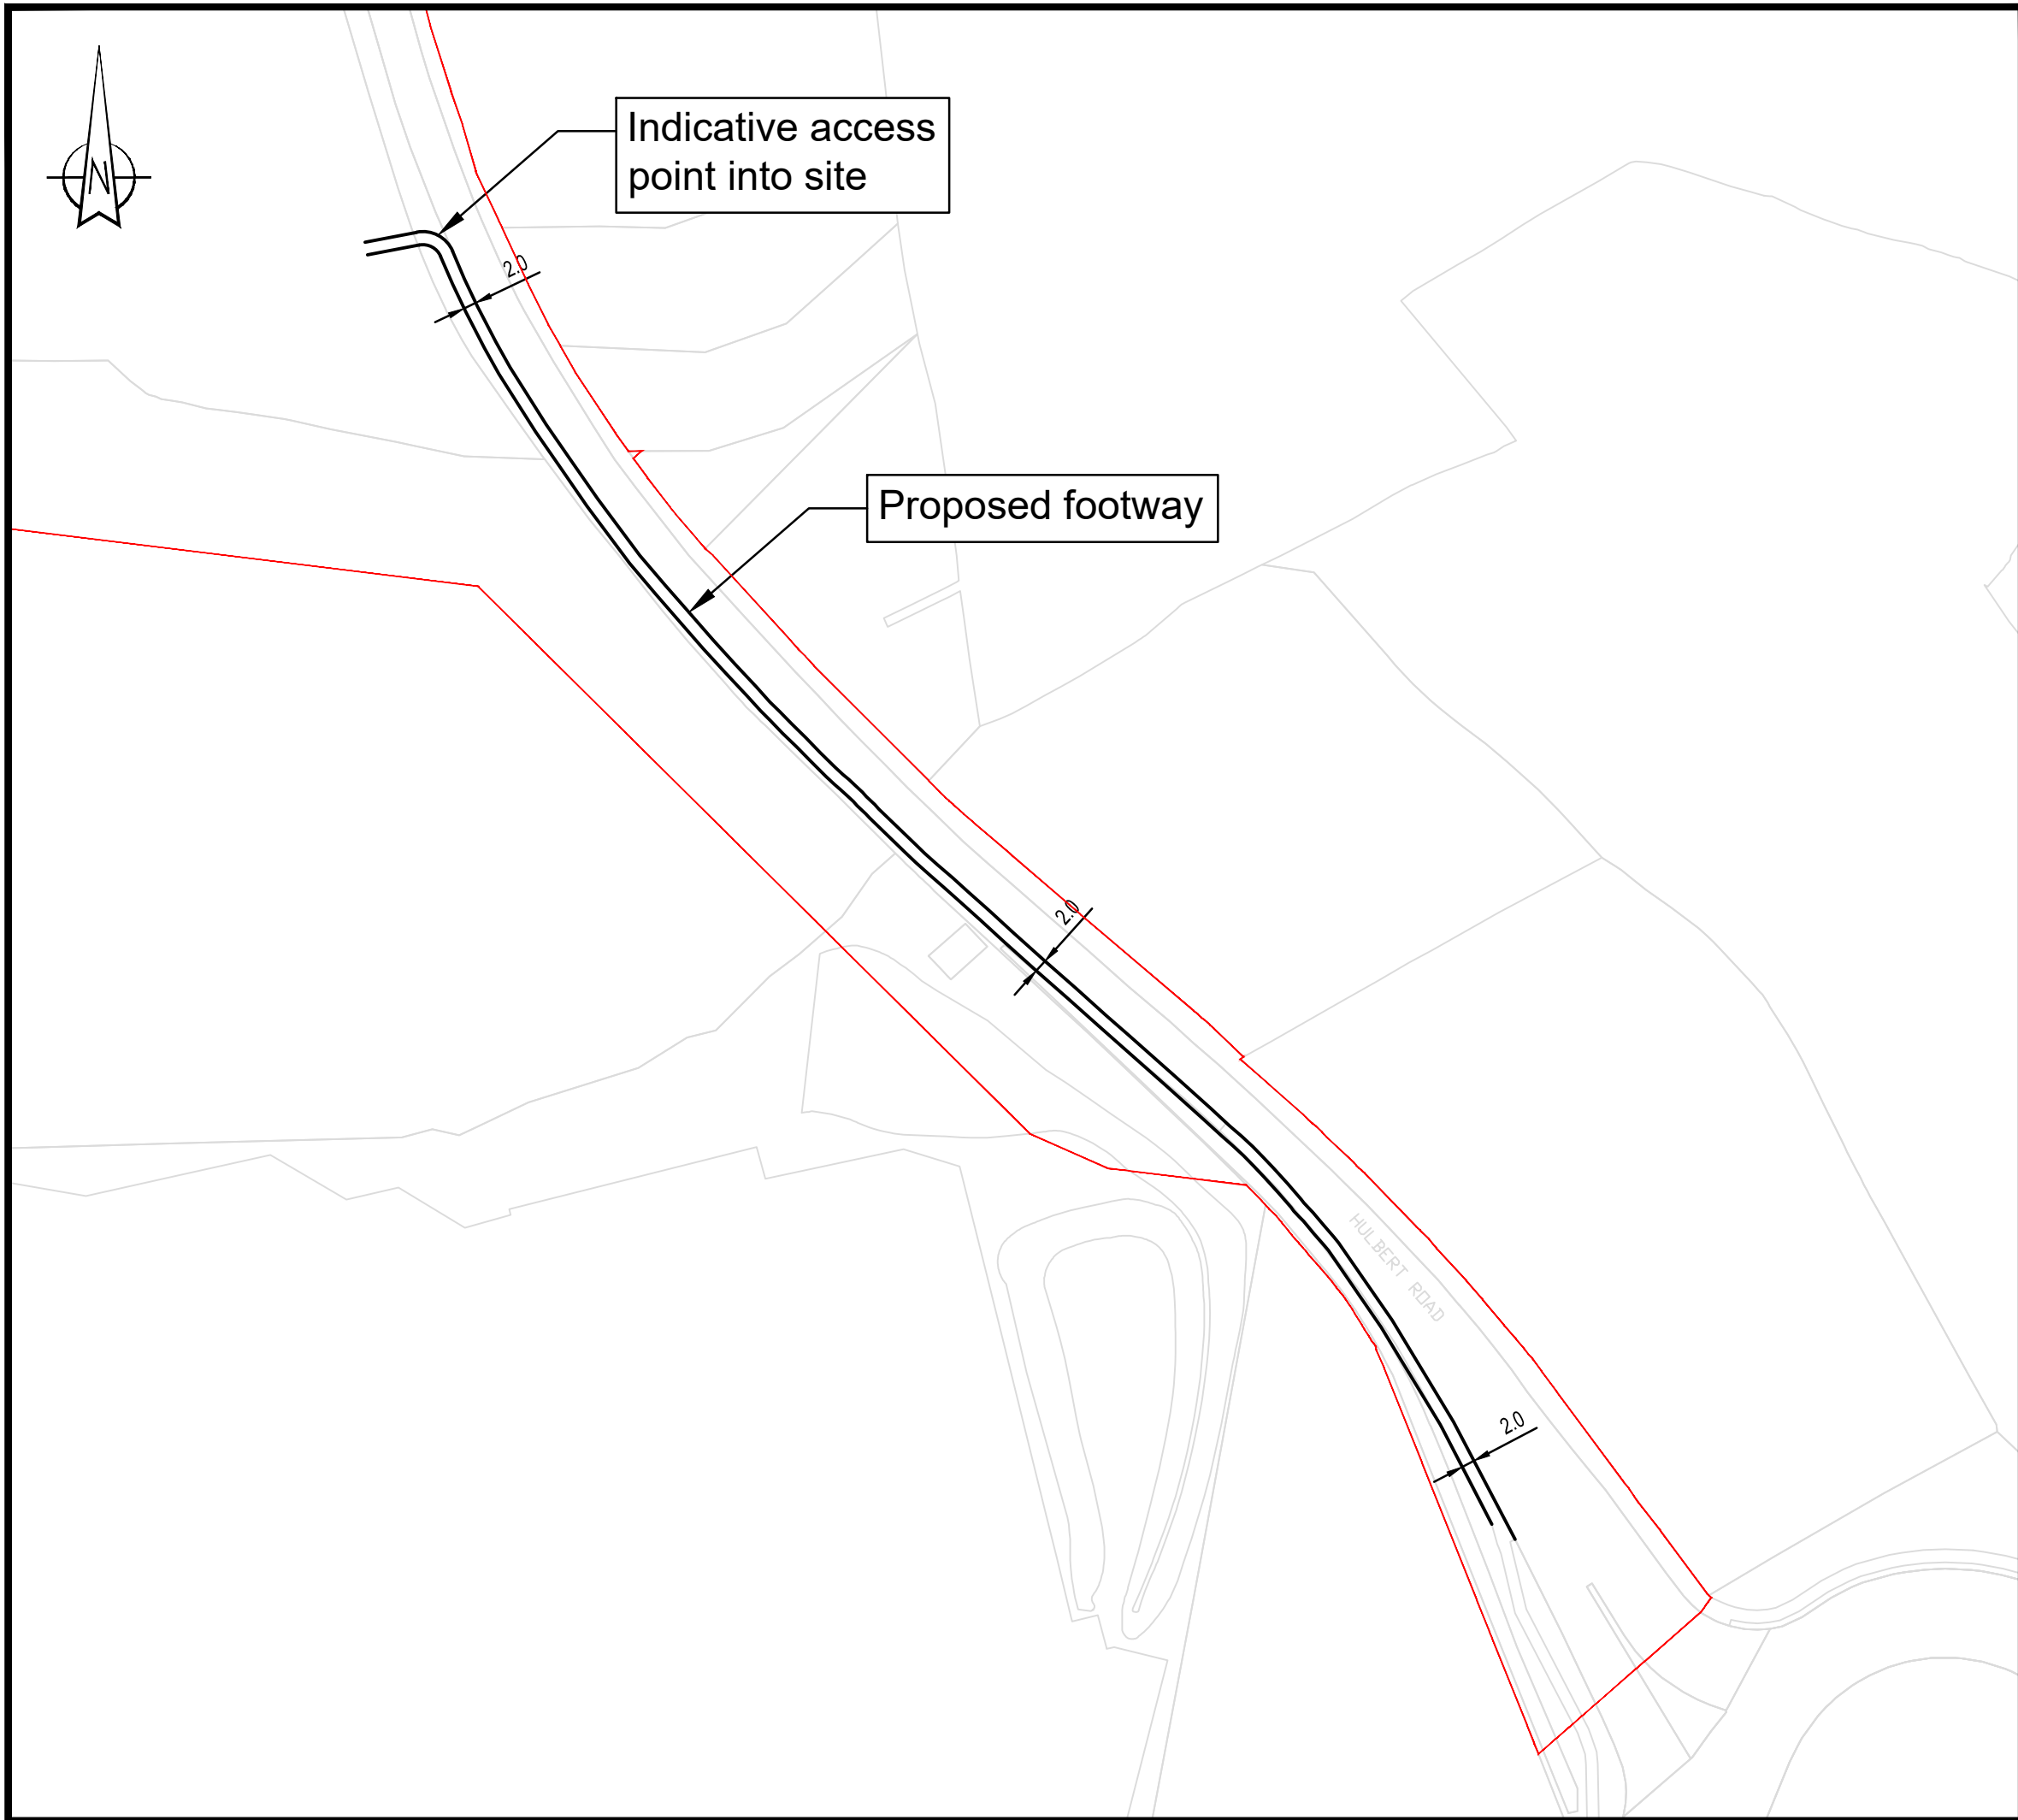

Notes:

General

1. Do not scale from drawing.
2. All dimensions are in metres, unless stated otherwise.
3. This drawing is to be read & printed in colour.
4. This drawing is for illustrative purposes only.

Disclaimer

1. The information contained in this drawing is based on a combination of OS and data provided by others and WYG shall not be liable for any inaccuracies or deficiencies.

INDICATIVE

A Revised Application Boundary BM AP 21.05.2020

REV	DETAILS	DRAWN	CHECKED	DATE
-----	---------	-------	---------	------

CLIENT:

WYG Planning

PROJECT:

Hulbert Road, Havant

DRAWING TITLE:

Proposed Footway

SCALES: SHEET SIZE:

1:1000 A3

DRAWN: GS CHECKED: MA DATE: 28.02.2019

WYG Transport
part of WYG group


A TETRA
TECH
COMPANY

The Pavilion, 1st Floor, Botleigh Grange Office
Campus, Hedge End, Southampton, SO30 2AF
t: 02382 022 800 e: transport@wyg.com

DRAWING NUMBER: REVISION:

A096474-SK02 A