



7 Penk Ridge, PO9 3LT - BLOCK PLAN

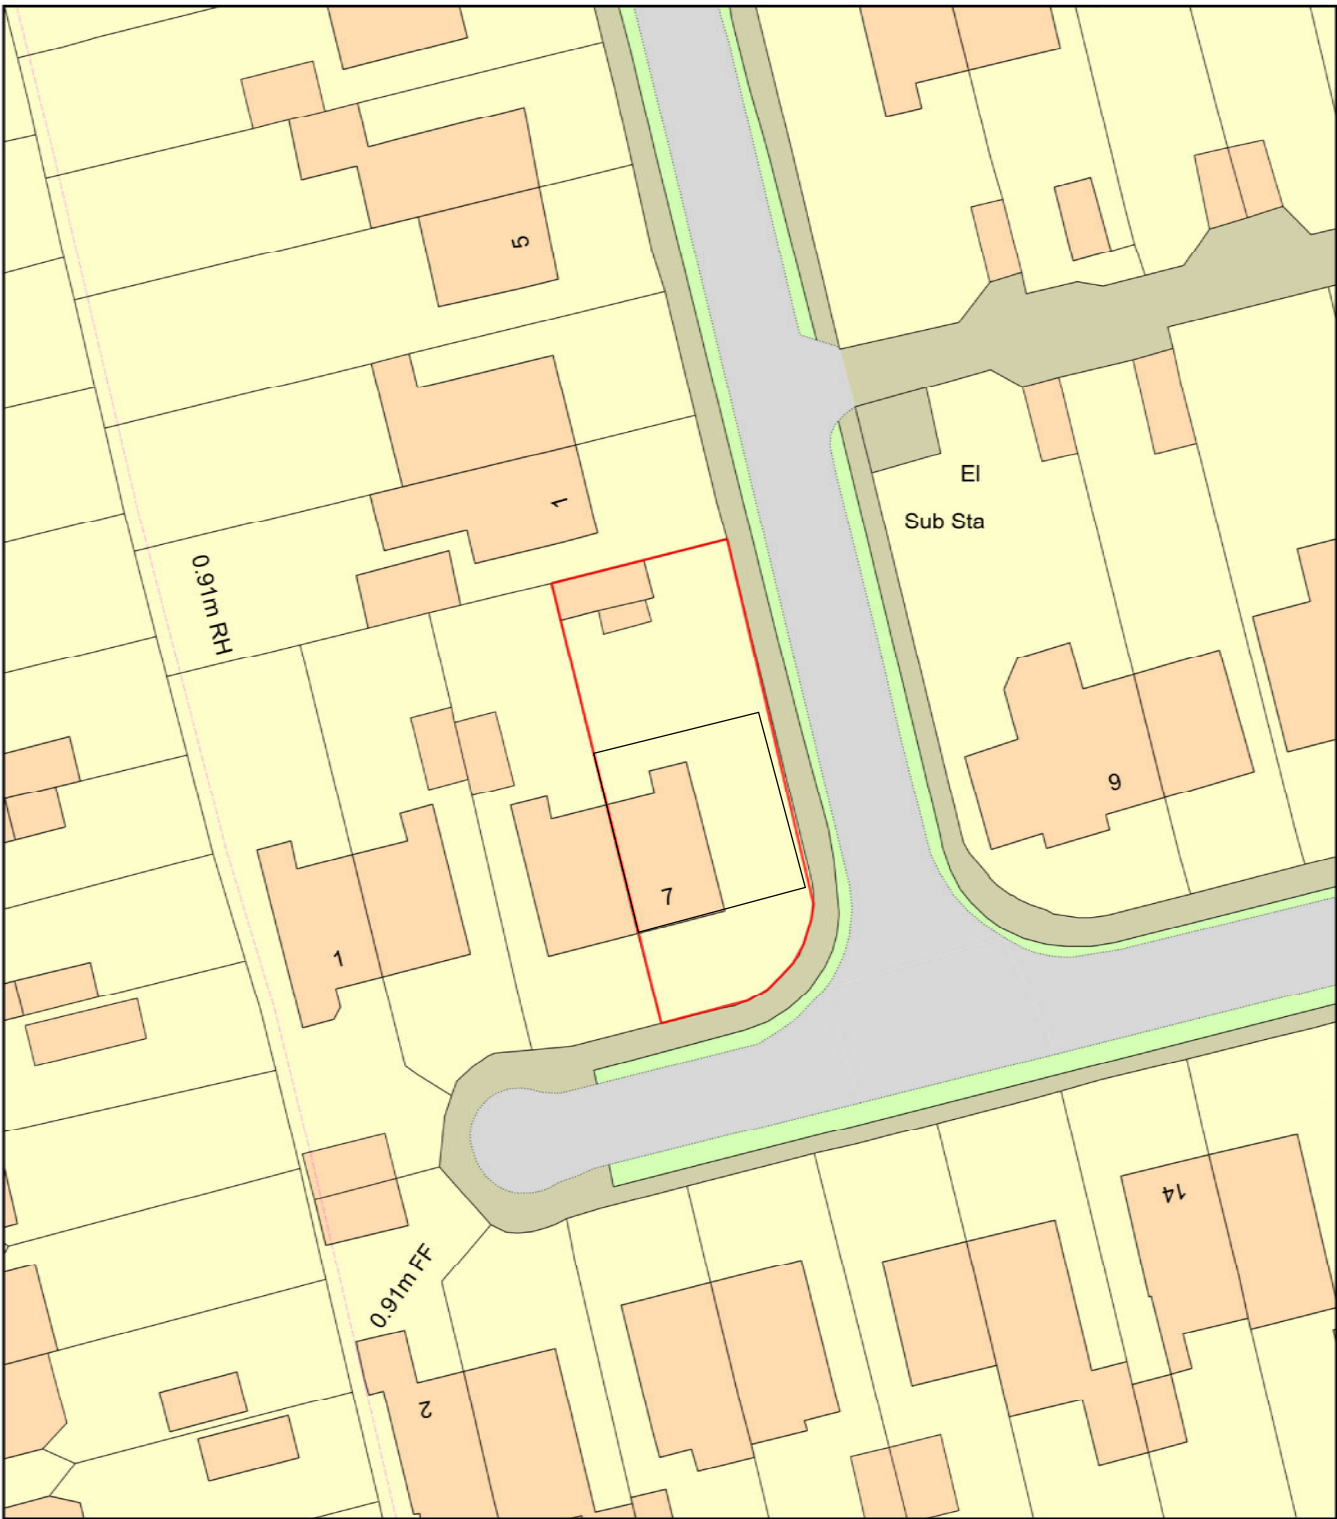

Plan Produced for: Parkers Design
Date Produced: 03 Feb 2020
Plan Reference Number: TQRQM20034133113299
Scale: 1:500 @ A4

© Crown copyright and database rights 2019 OS 100042766

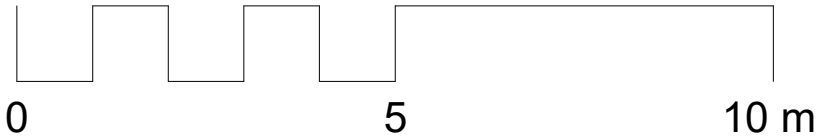

PROJECT	7 Penk Ridge PO9 3LT	CLIENT				Smeed	
		Date	Issue Date		Scale (@ A3)		
SHEET	Block Plan	Drawn by	SW	DRAWING NUMBER		REV	
		Checked by	SR	E107			