


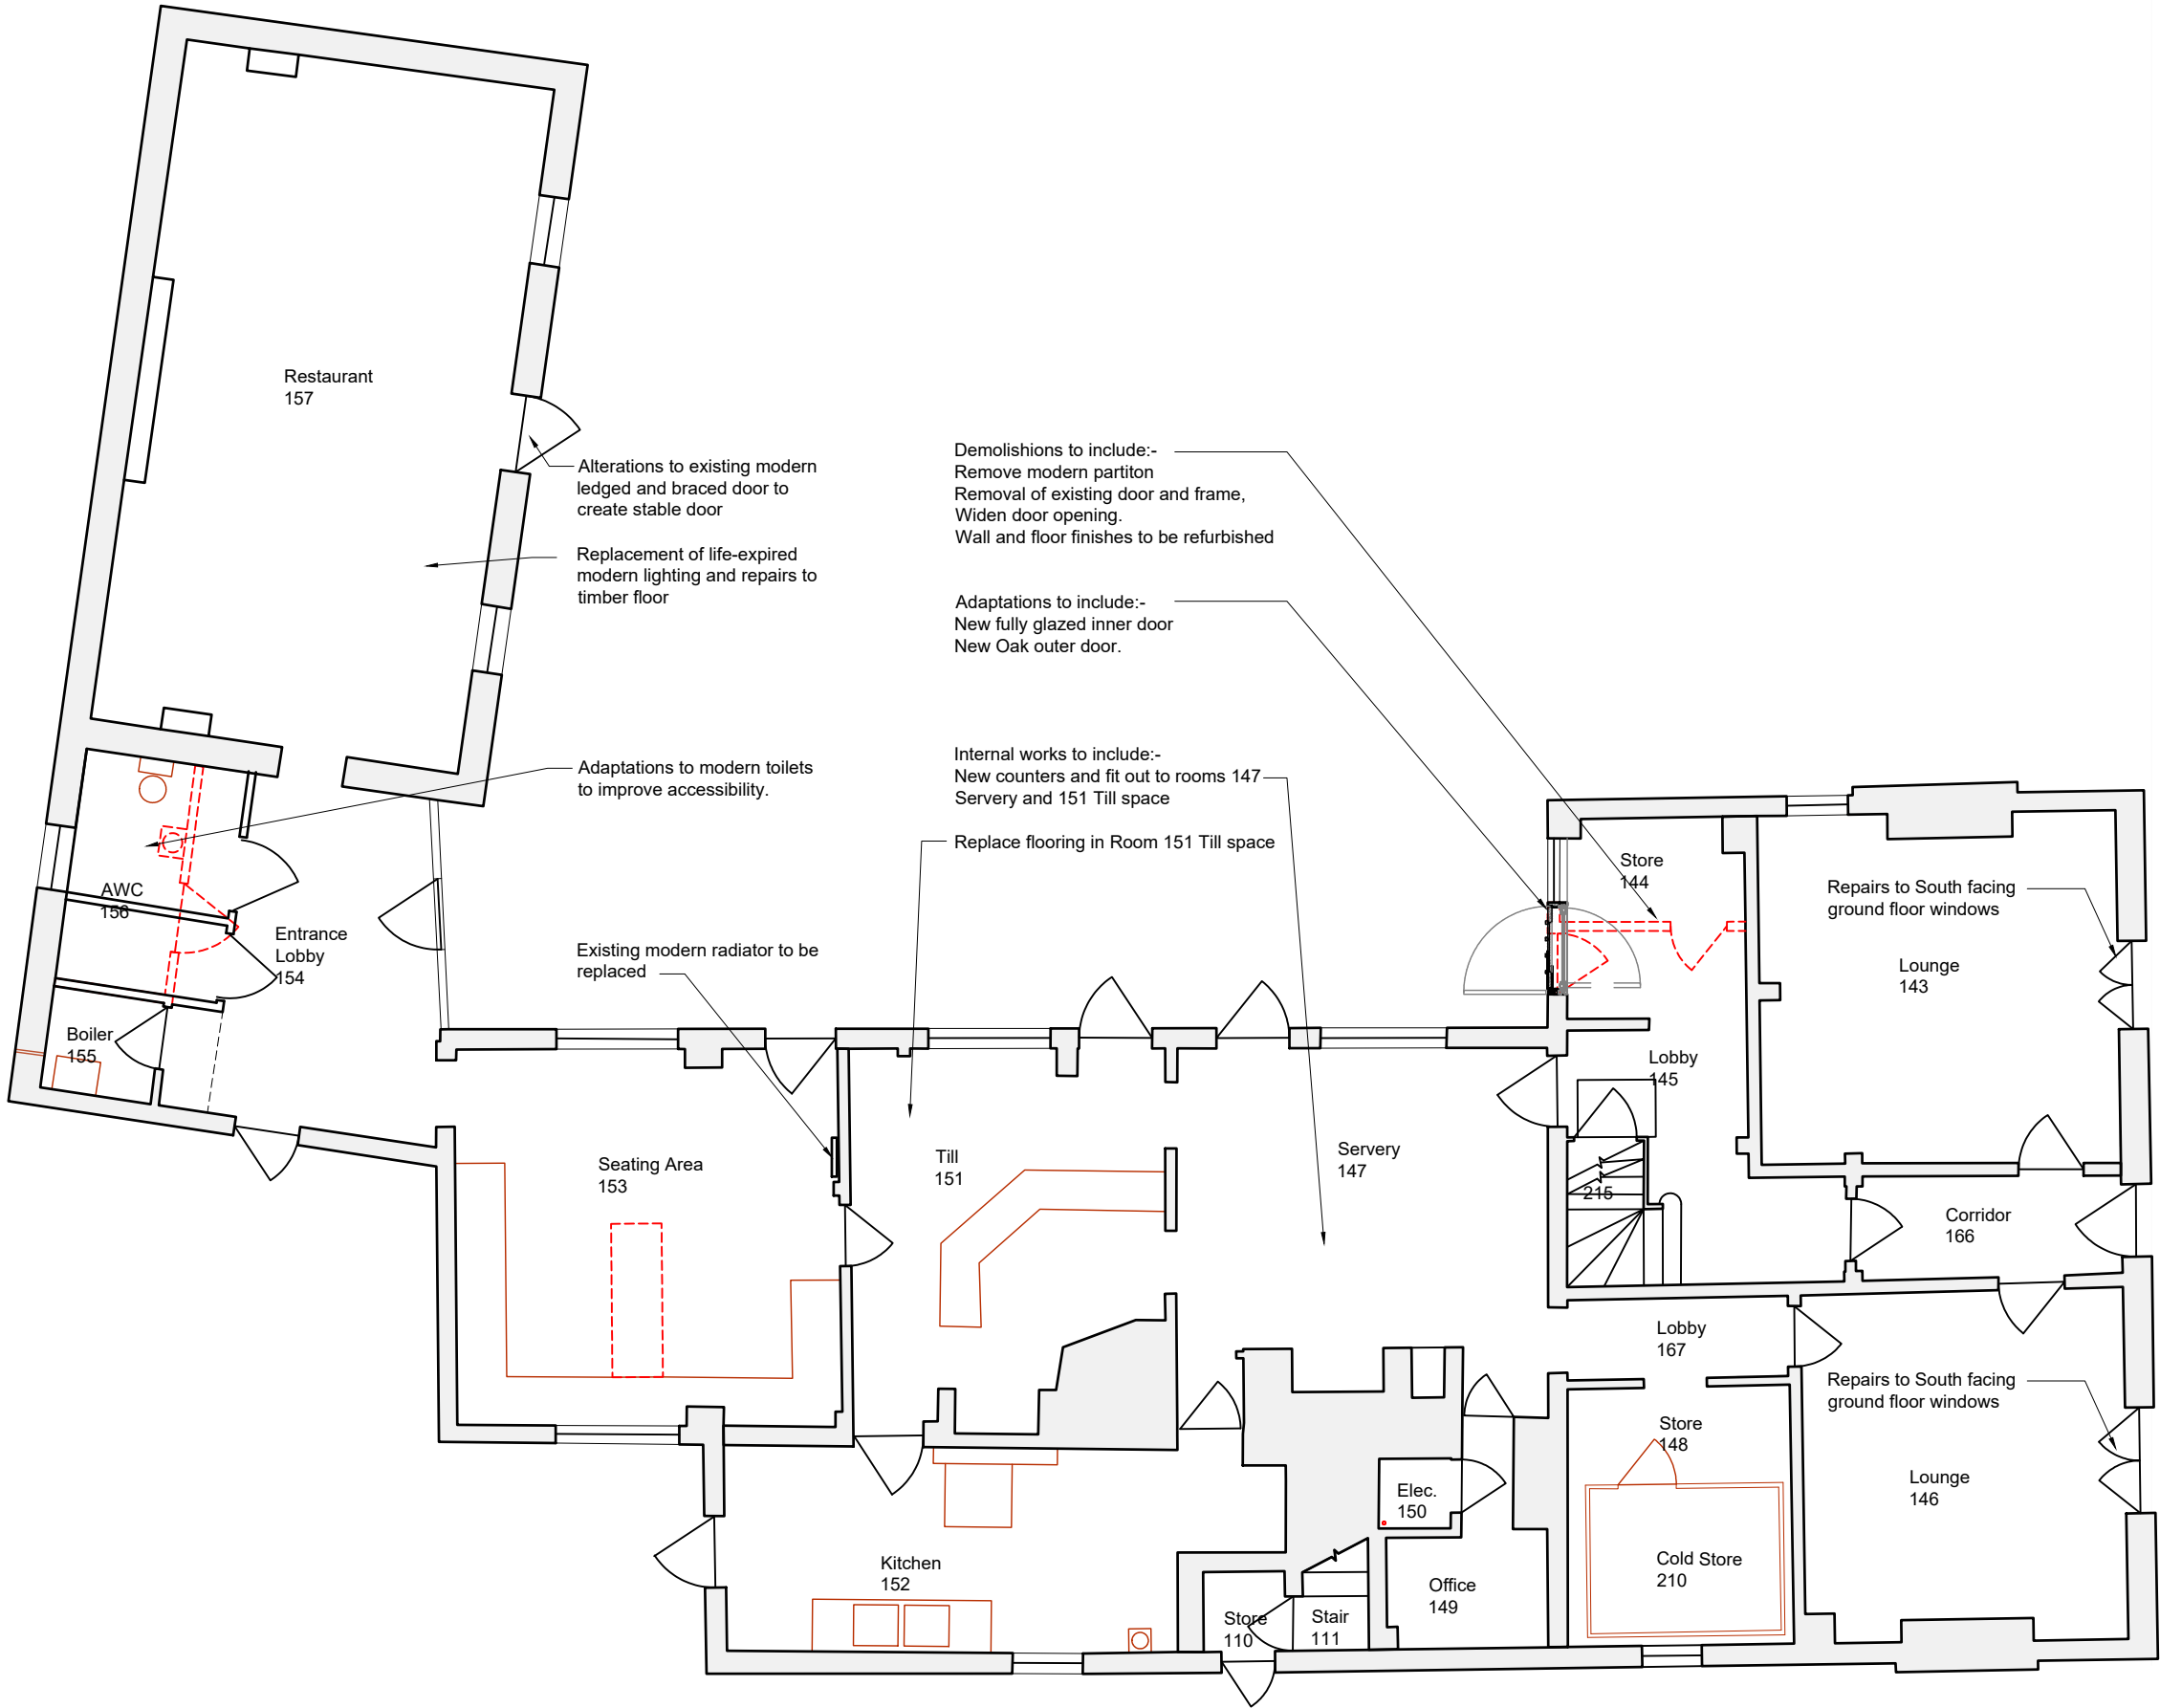

General Notes

1. This drawing is © copyright Hampshire County Council 2019. No unauthorised reproduction of any kind is permitted.
2. No dimensions to be scaled from this drawing. Verify all dimensions prior to construction. Immediately report any discrepancies on the document to the Architect/Contract Administrator. This document shall be read in conjunction with associated models, specifications and related consultant's documents.
3. Drawing to be read with all relevant Architectural, Interiors, Structural, M&E, Drainage/Public Health, Landscape, Civils and Interiors drawings and specifications.
4. This map is reproduced from Ordnance Survey material with the permission of Ordnance Survey on behalf of the controller of Her Majesty's Stationary Office © Crown copyright. Unauthorized reproduction infringes Crown Copyright & may lead to prosecution or civil proceedings (100019180) 2019.

Hampshire County Council

Notes:



P1	Planning	09/09/2019	SA	js

Rev	Description	Date	By	Chkd

HCC Property Services,
Three Ministers House,
76 High Street, Winchester SO23 8UL
tel: (01962) 847801

HCC
Property Services

PROJECT NAME
Staunton Country Park

SHEET NAME
Farm House Cafe Improvements
Ground Plan
Proposed

SCALE
1:50 @ A1

DRAWN SA
CHKD JS
APRV XXX

DRAWING No.
project code - originator - volume - level - type - role - number version

SUITABILITY
code description

Planning