


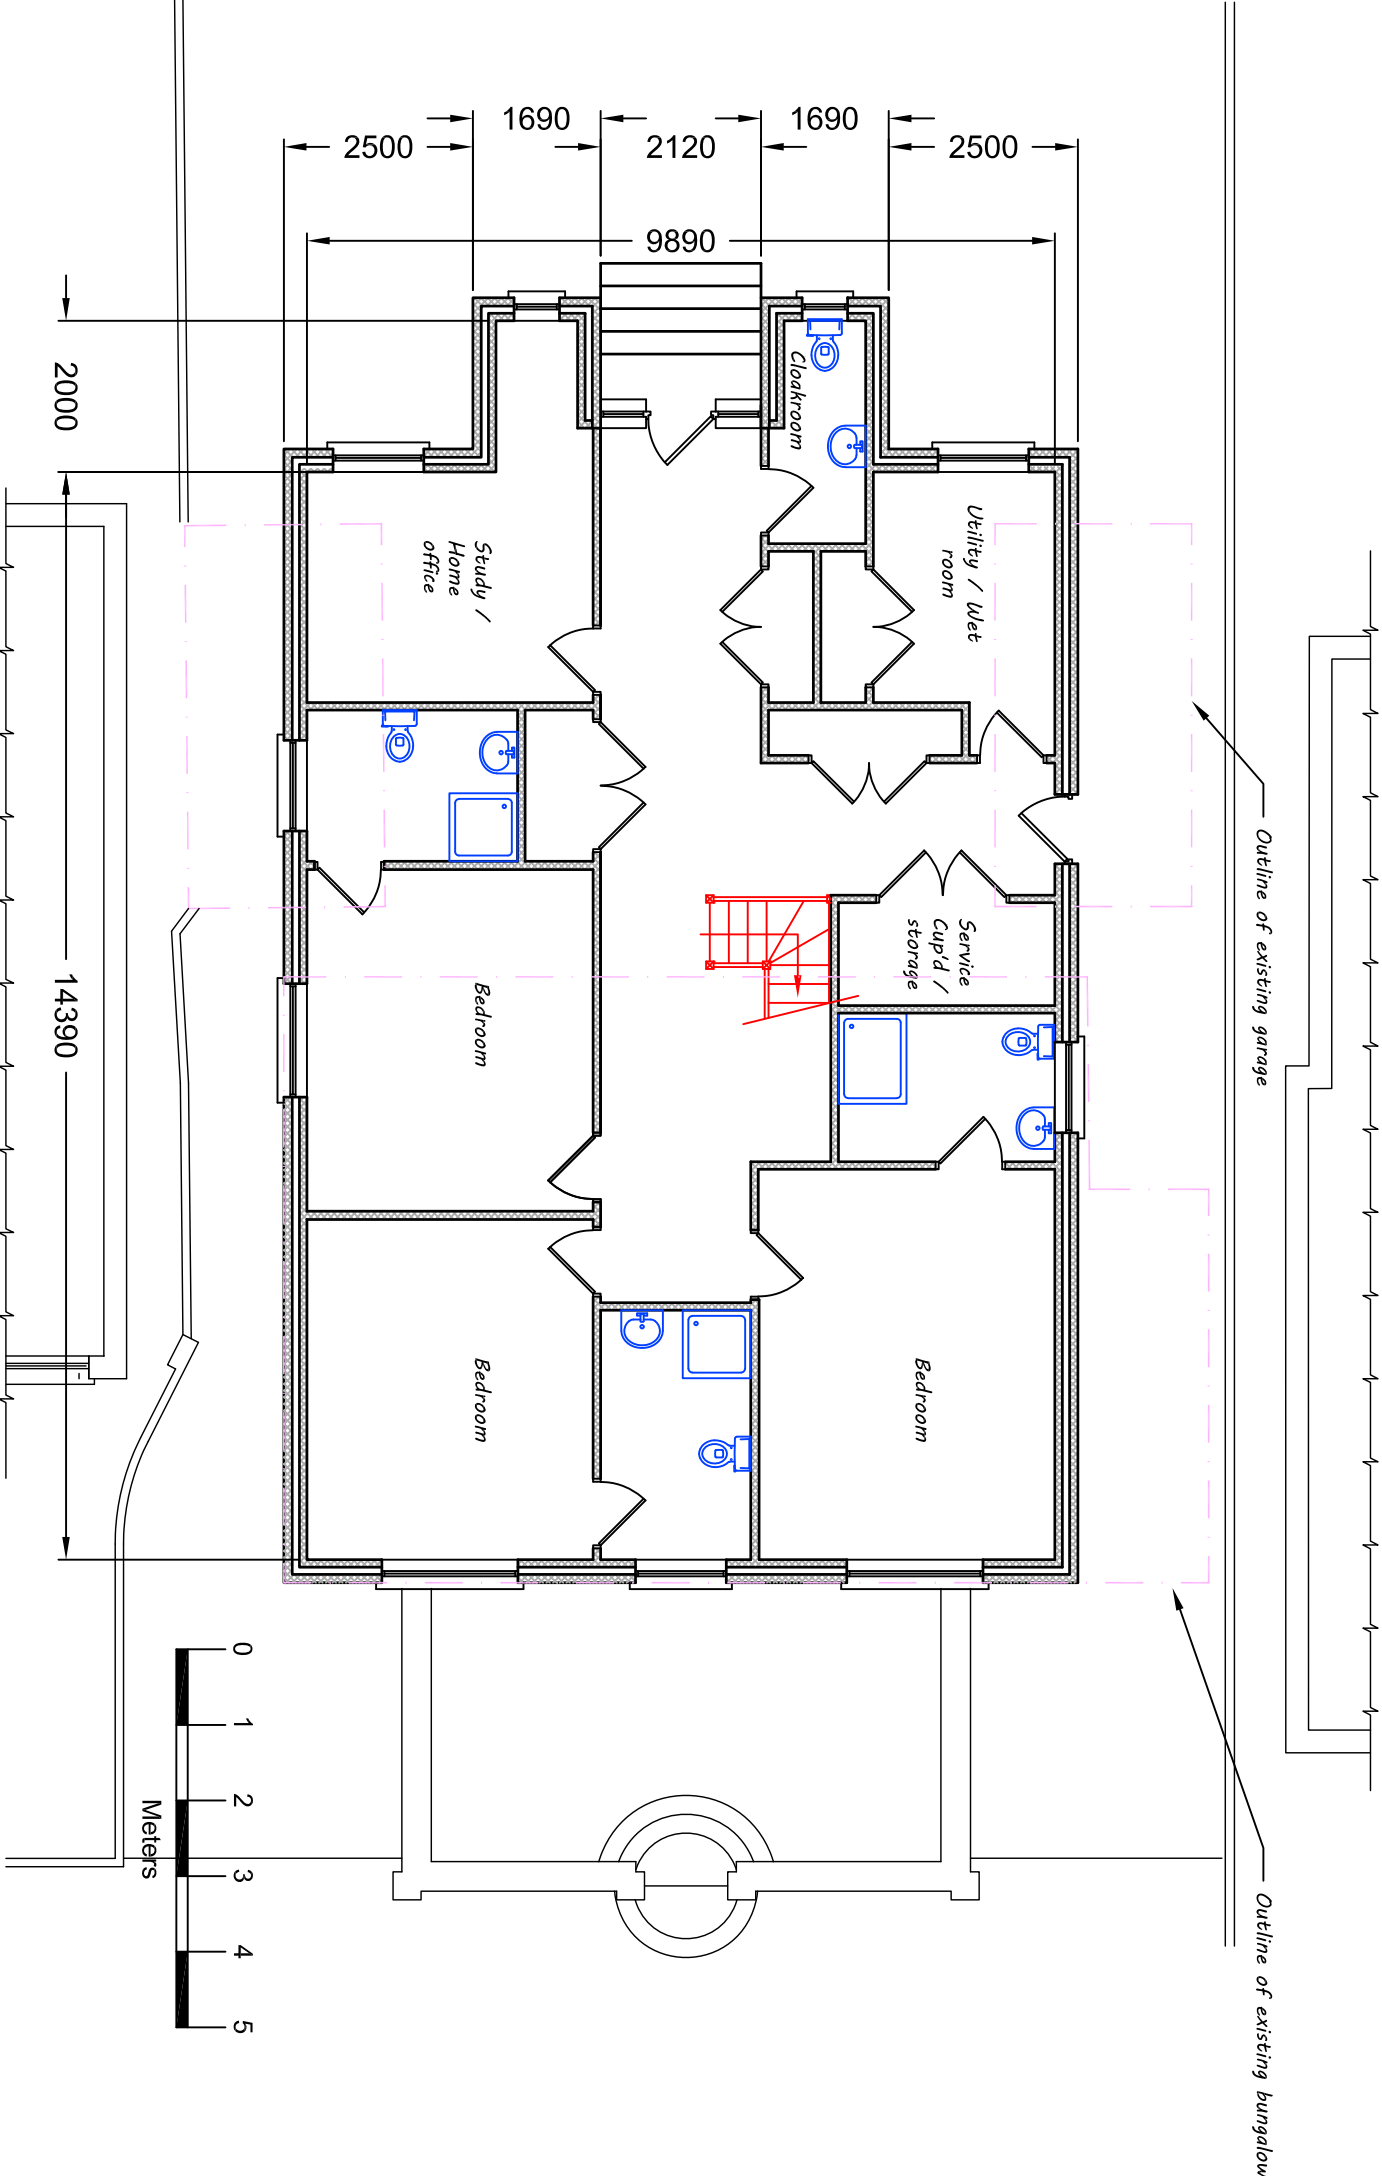

Ground Floor 143m2

ACE DESIGNS Architectural & Civil Engineering Design 143 Station Road, Liss, Hants. GU33 7AJ Tel 01730 894988 e-mail: enquiries@acedesigns-ltd.co.uk www.ace-designs.co.uk			Job Title Proposed extension and alterations including 2nd floor level at 4 Bembridge Drive, Hayling island		Client Mr & Mrs Adams-Madgwick	
Drawing Title Plan as approved			Scale 1:100 @ A3	Date May 20	Designed GG	
			Drawn EV	Checked GG	Approved	
			Job No 190103	Drawing No 190103/102		Rev A