


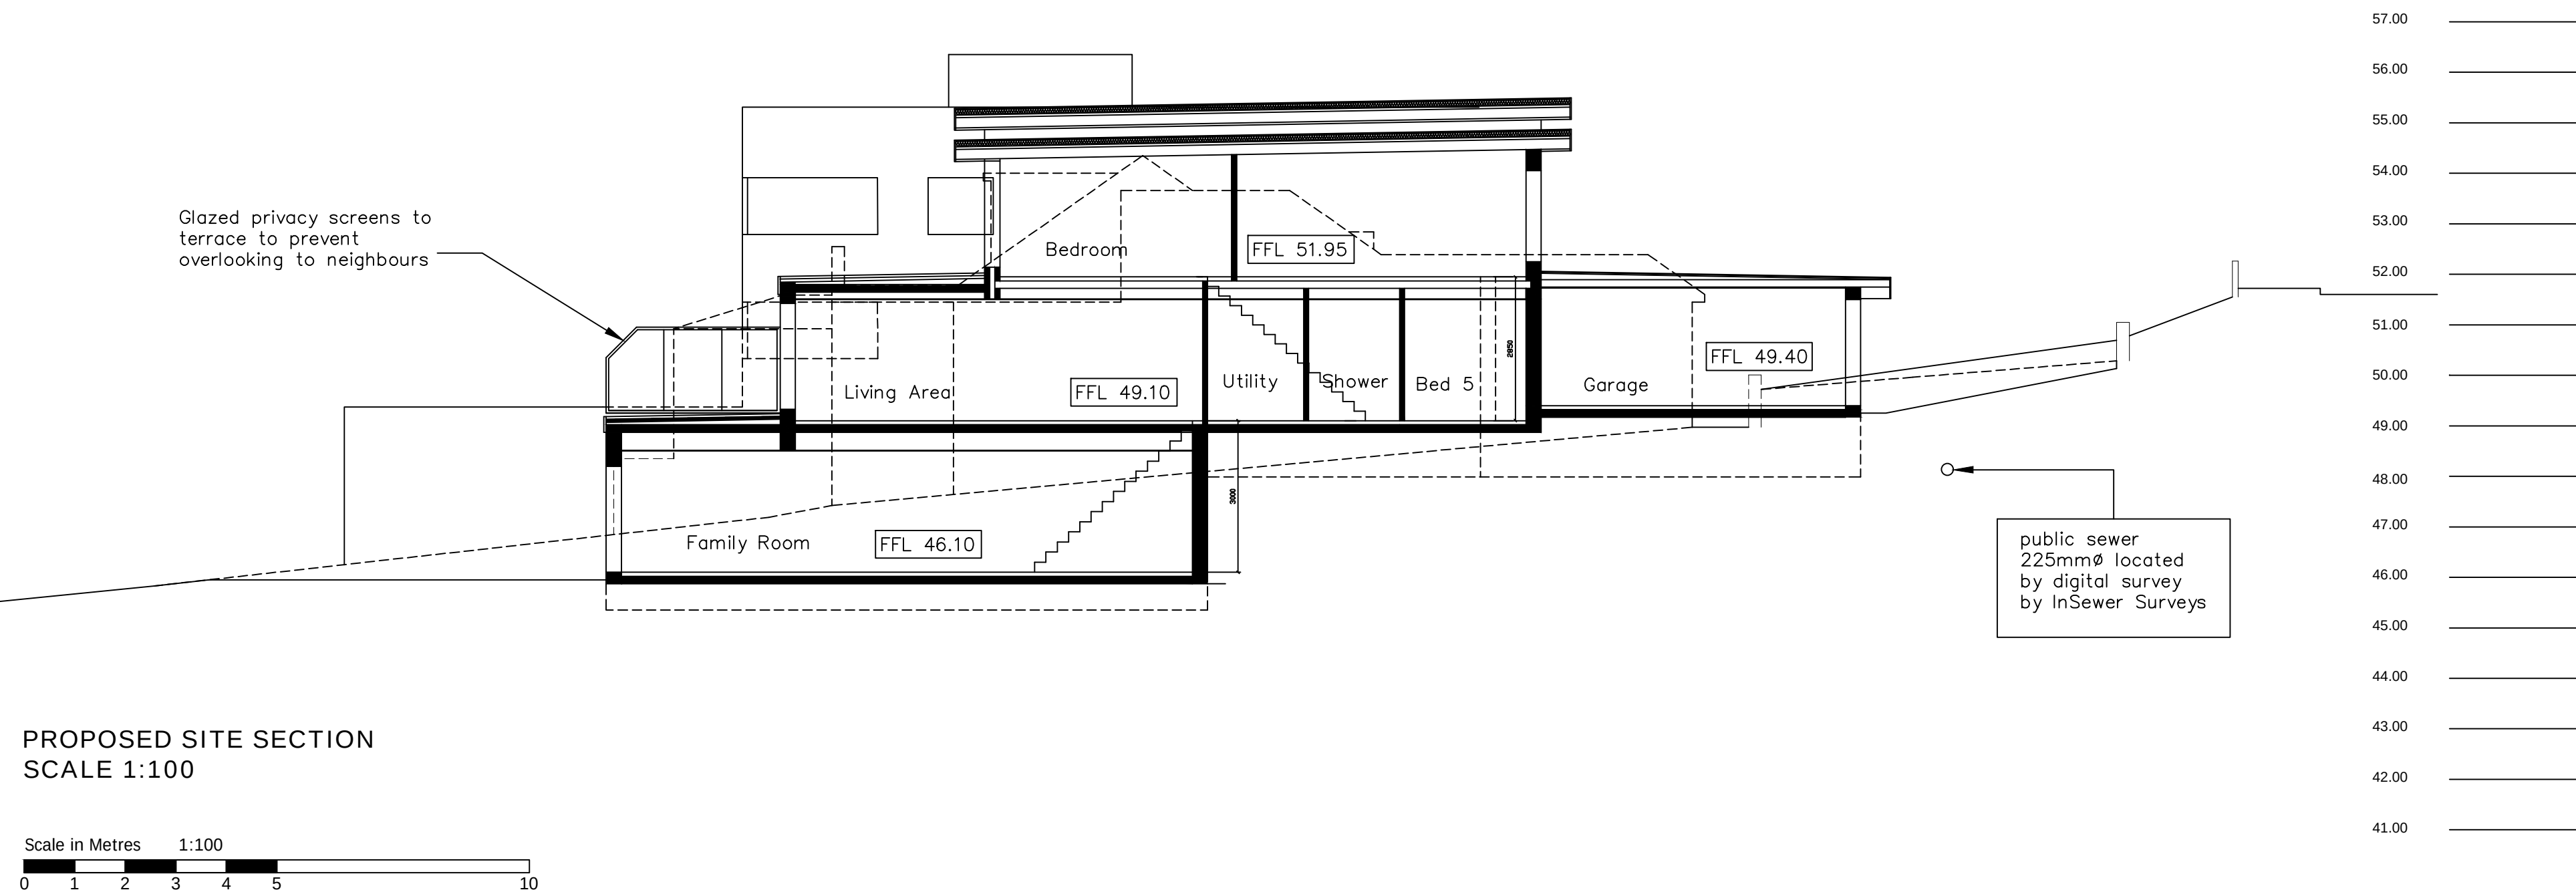

PROPOSED SITE SECTION
SCALE 1:100

SEWER DETAILS
All sewer information from digital survey carried out by InSewer Surveys on 29/07/19

NOTES: The design and construction of this project shall be in accordance with the current Building Regulations & NHBC Standards. These notes & drawings have been prepared solely for the purpose of Planning & Building Regulation approval. Do not scale from this drawing unless for Planning purposes. All dimensions to be checked on-site and any alterations to be approved by the Architect and/or client prior to any work commencing. Ordnance Survey Licence No: 100047591 This drawing to be copyright and to be read in conjunction with all other drawings	Ammendments: Rev A : Amended to suit revised garage dimensions, amendment to glazed privacy screen – 29/03/19 Rev B : Revisions to privacy screens – 05/04/19 Rev C : Sewer added – 12/08/19	Key:	Client Name & Address: Mr & Mrs J Deng 45A Portsdown Hill Road Havant PO9 3JU	Project Address: 45A Portsdown Hill Road Havant PO9 3JU	Drawing Details: PLANNING DRAWING Proposed Site Section		
					Project No: 903	Drawing No: 6	Rev No: C
					Scale: 1: 100 @ A2	Drawn: BWH	Date: 10/01/19



B. H. ARCHITECTURE Ltd
Heath Cottage
Newlands Lane
Purbrook
Waterlooville
Hants
PO7 5SQ
Tel: 023 9223 2322
Mob: 07747 771808
E-mail:bernard@bernardharding.com