




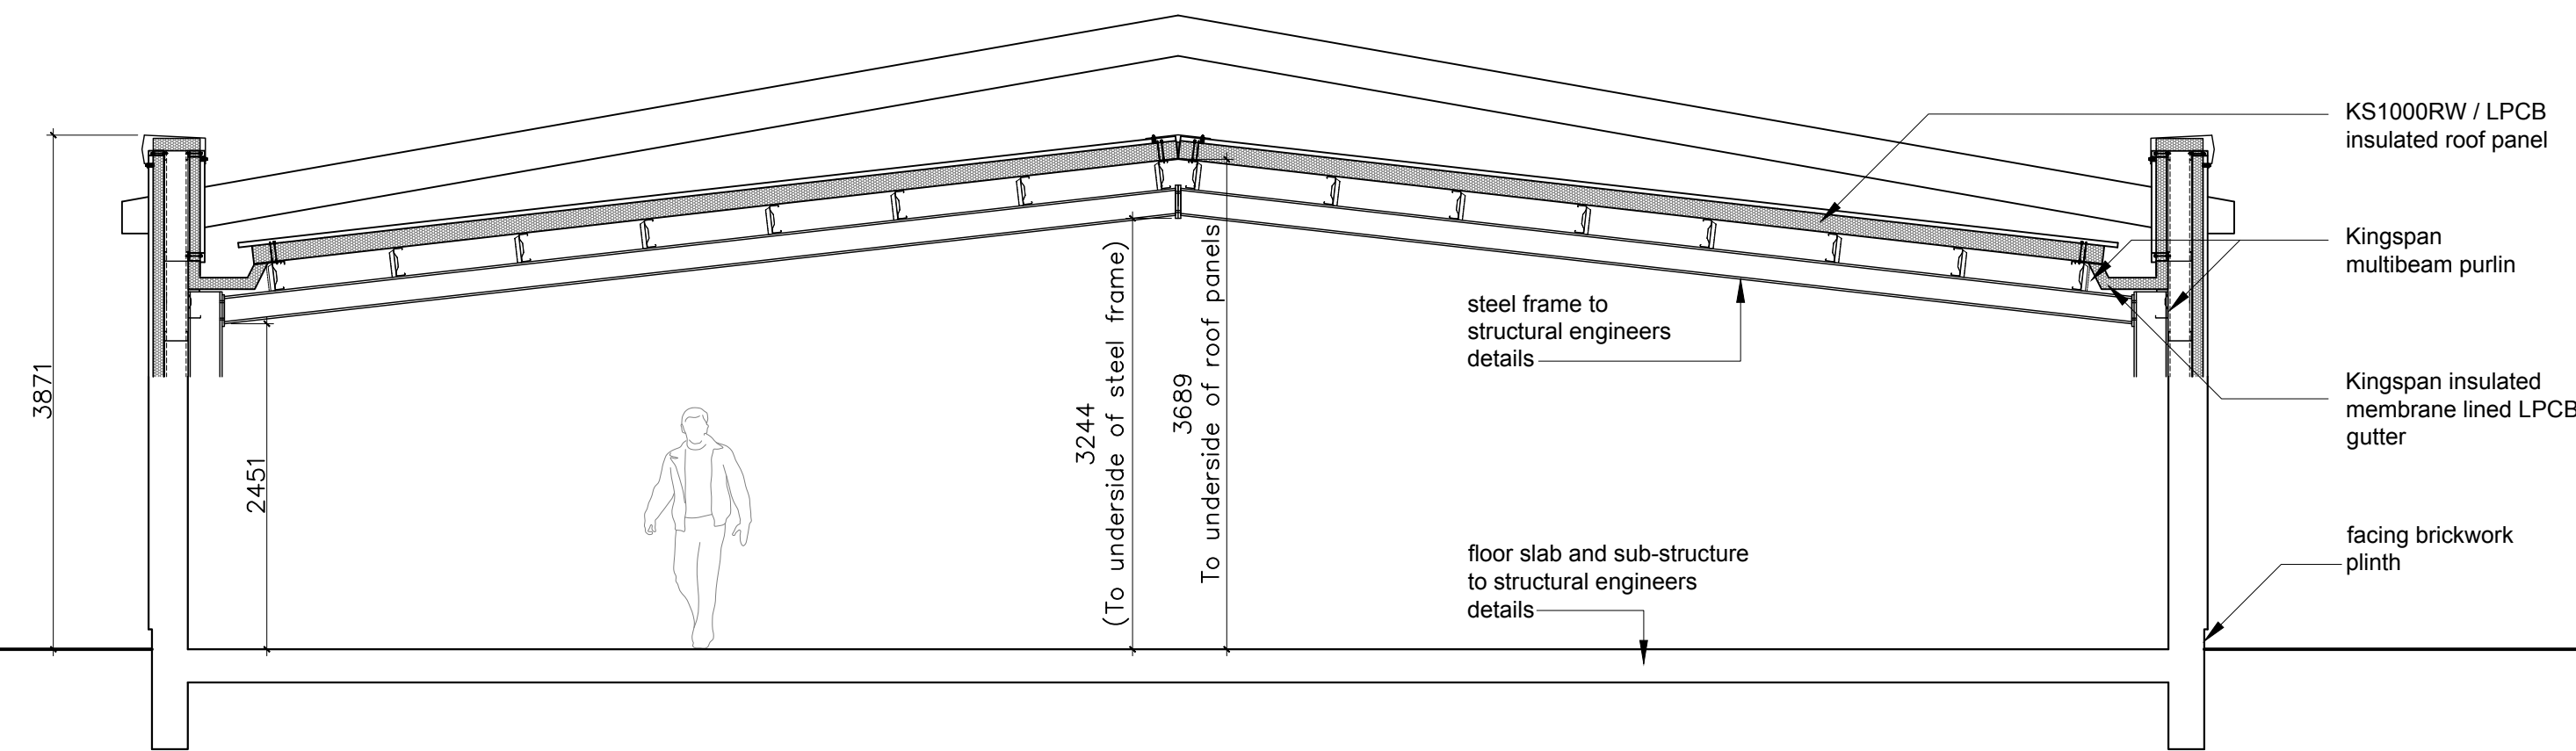


SECTION A - A

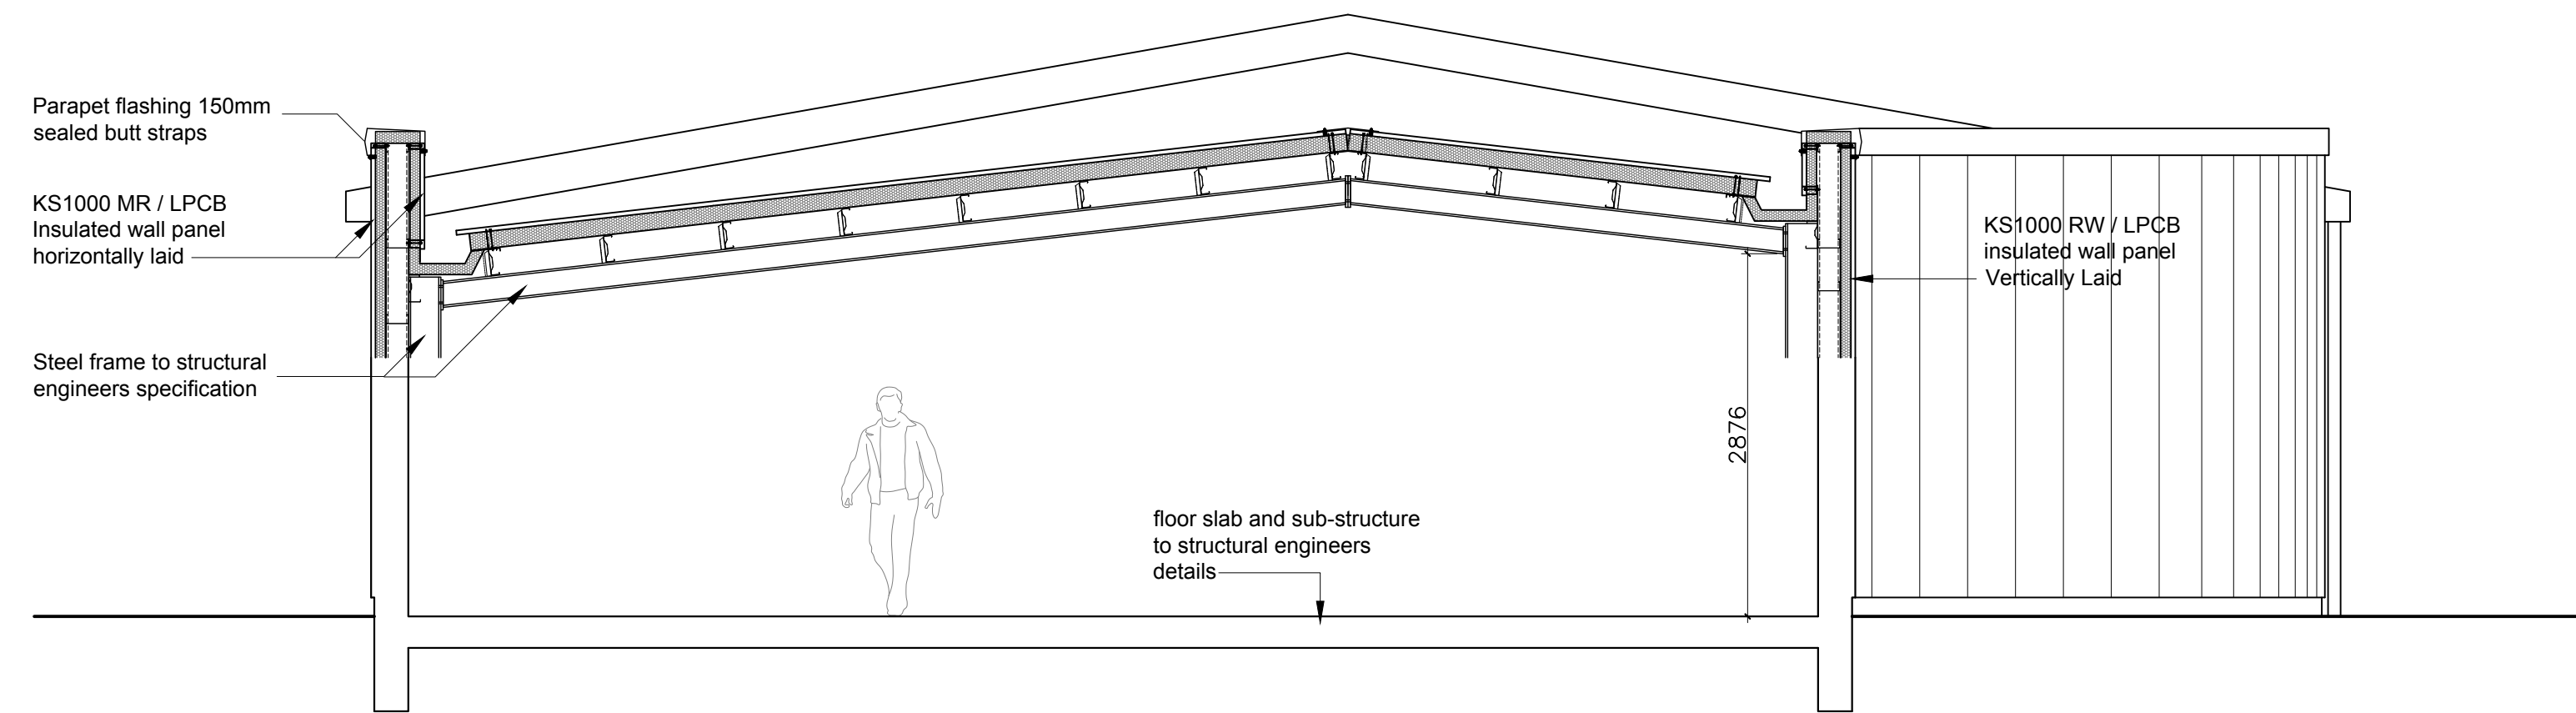

SECTION B - B

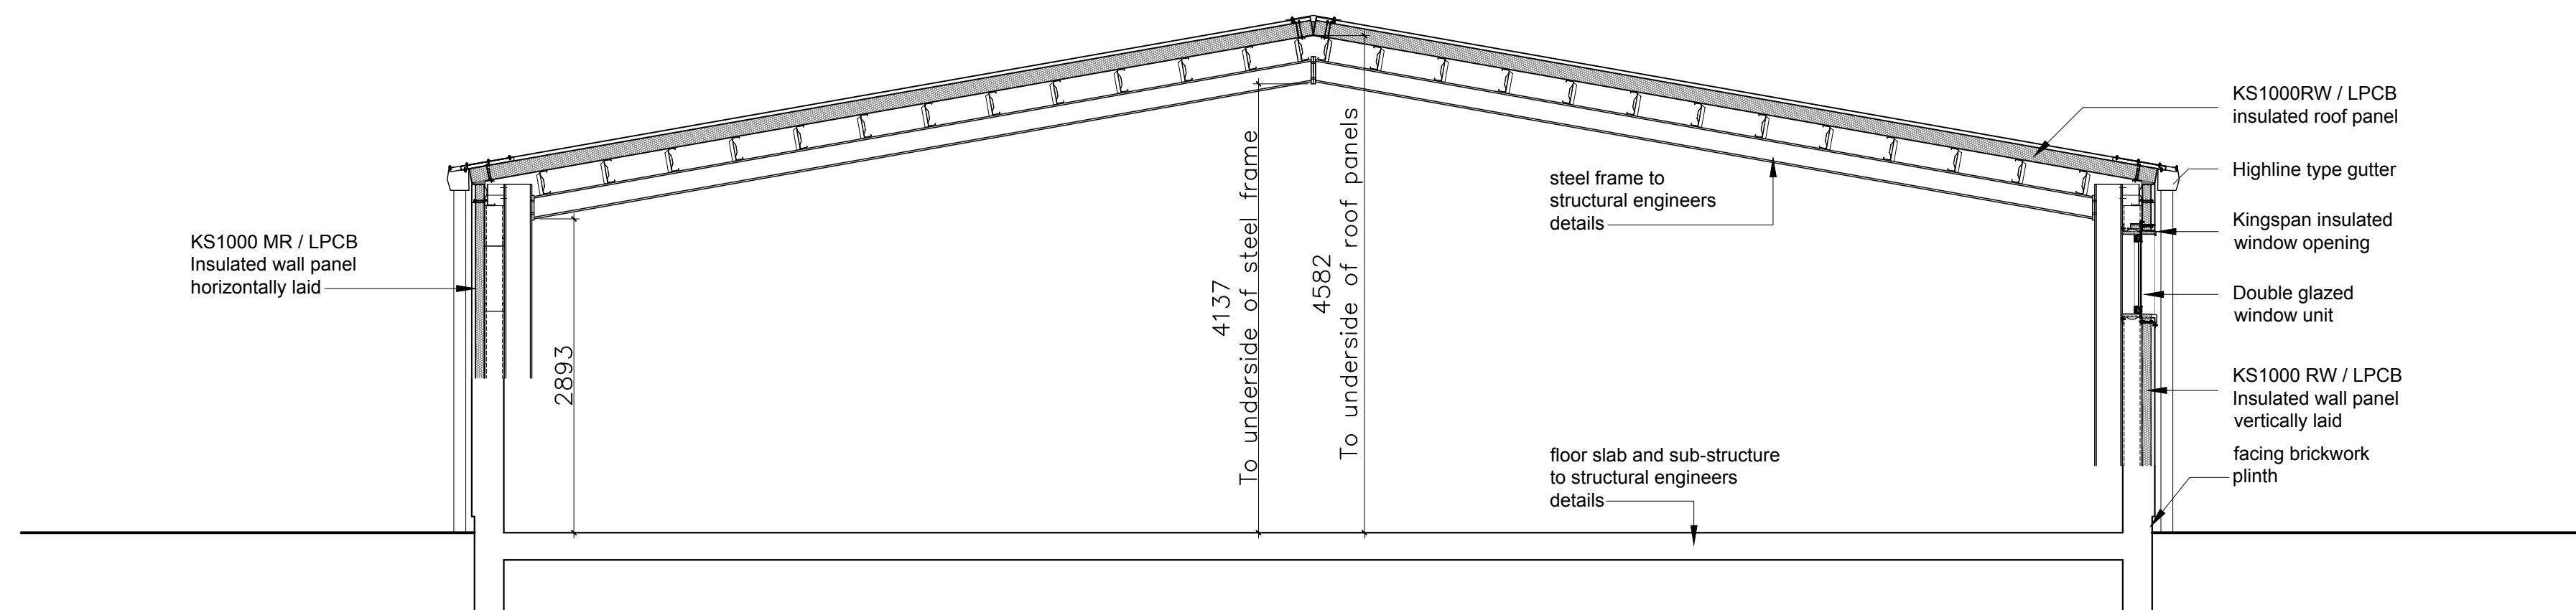

SECTION C - C

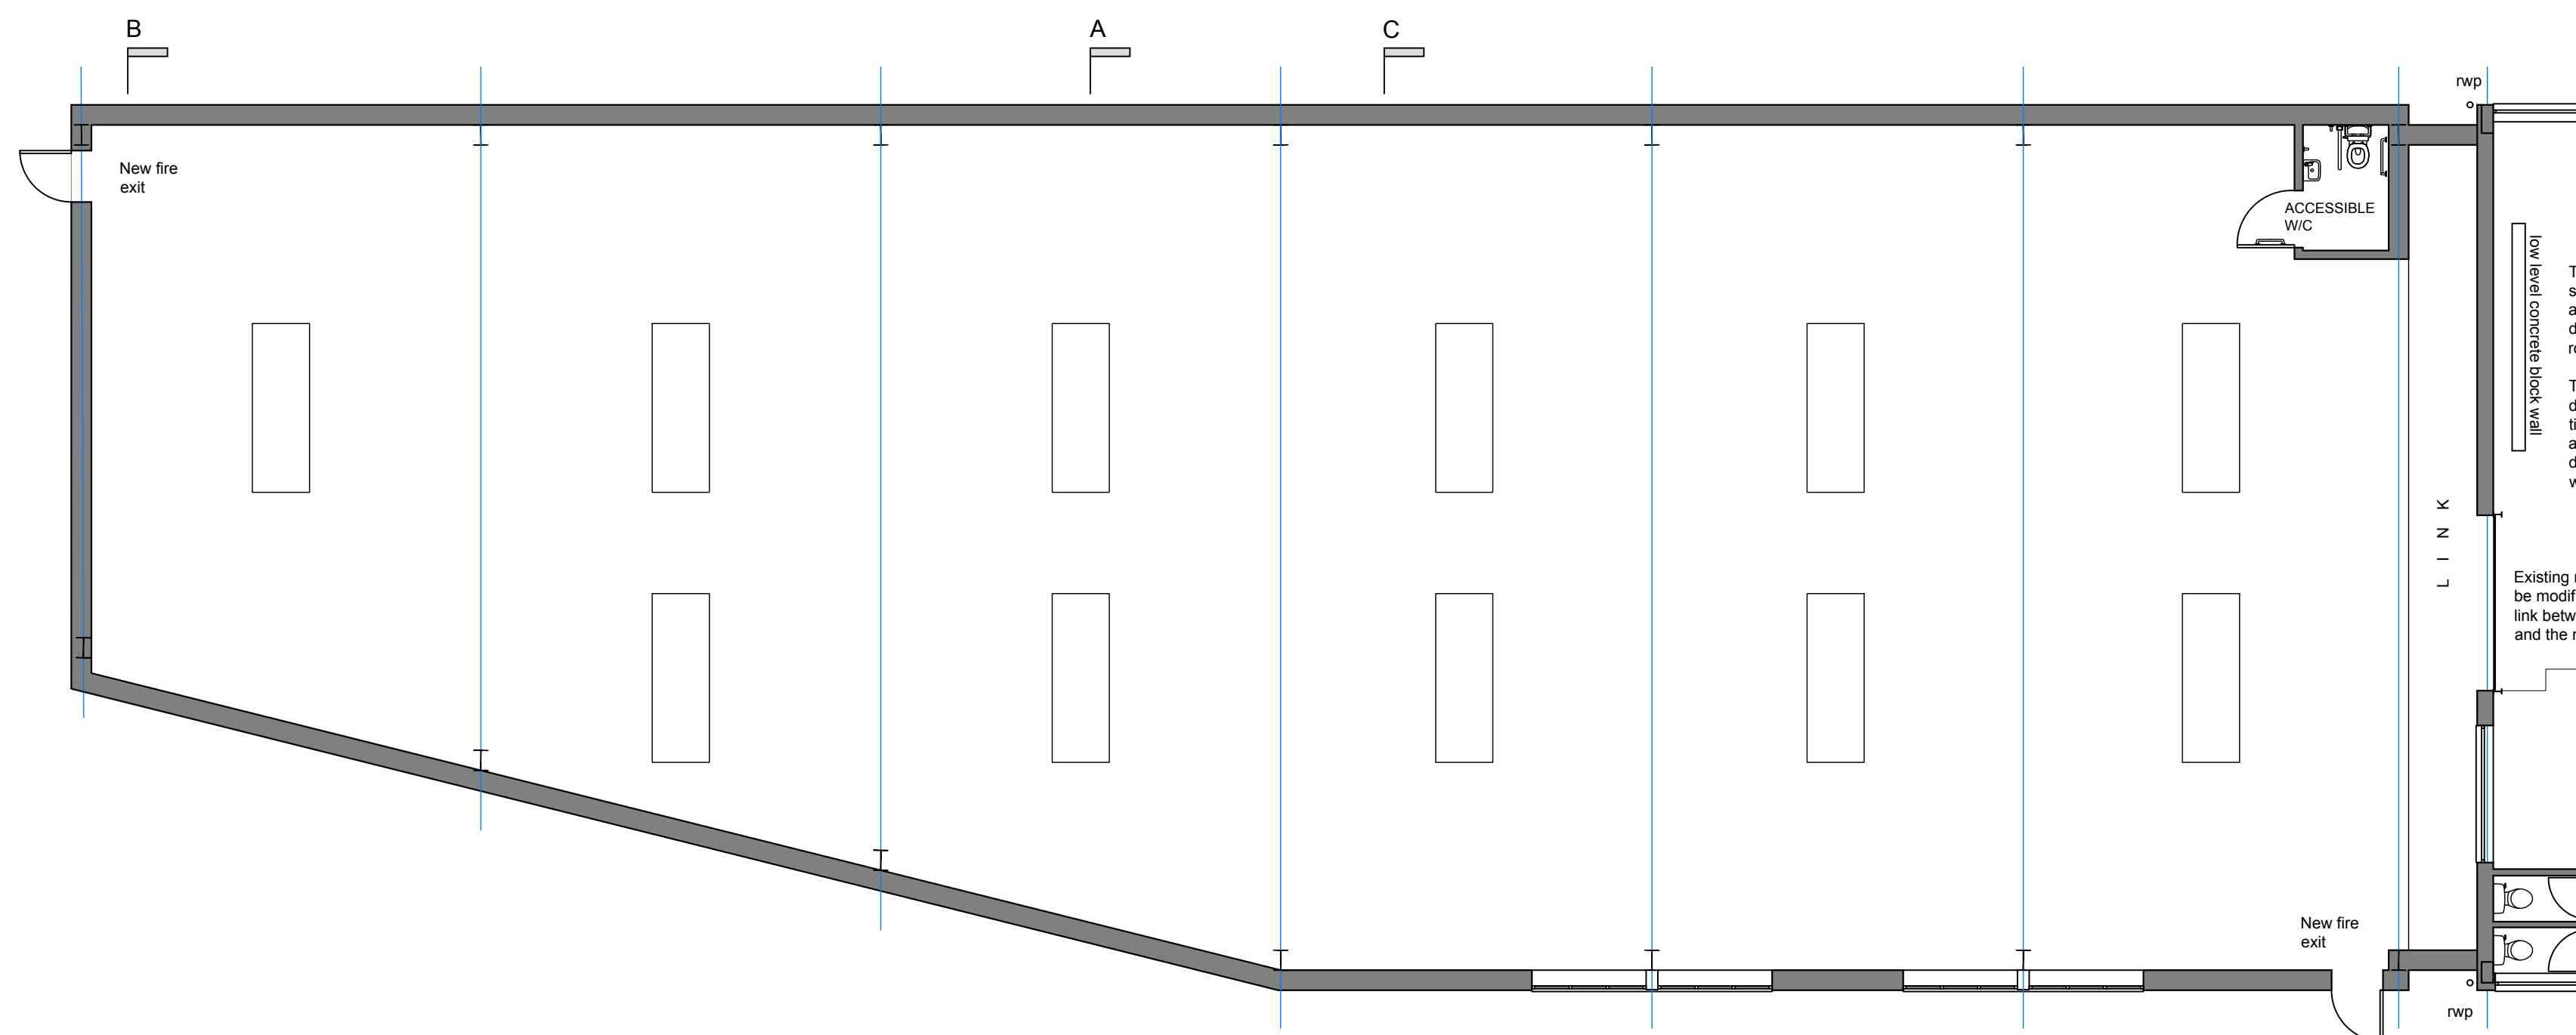

SECTION LOCATION PLAN

Scale 1/200 (in metres)

Notes
Report any discrepancies to the author.
Do not scale from this drawing.
This drawing is copyrighted to Temple Ford Design LTD.

Revision Notes:

Rev:	Date:	Description:

Date:

July 2020

Scale @ A1:

1:200

Status:

Planning

Drawn:

mp

Checked:

dm

Project:

Racquet Depot Extension
Station Approach, Emsworth

Drawing Title:

Building Sections
As Proposed

Client:

Raquet Sports Group

Project:

1727

Dwg No:

D23

Rev:

Temple Ford Design Ltd
architects



T 023 8027 6393
E templeforddesign@gmail.com W templeforddesign.co.uk