
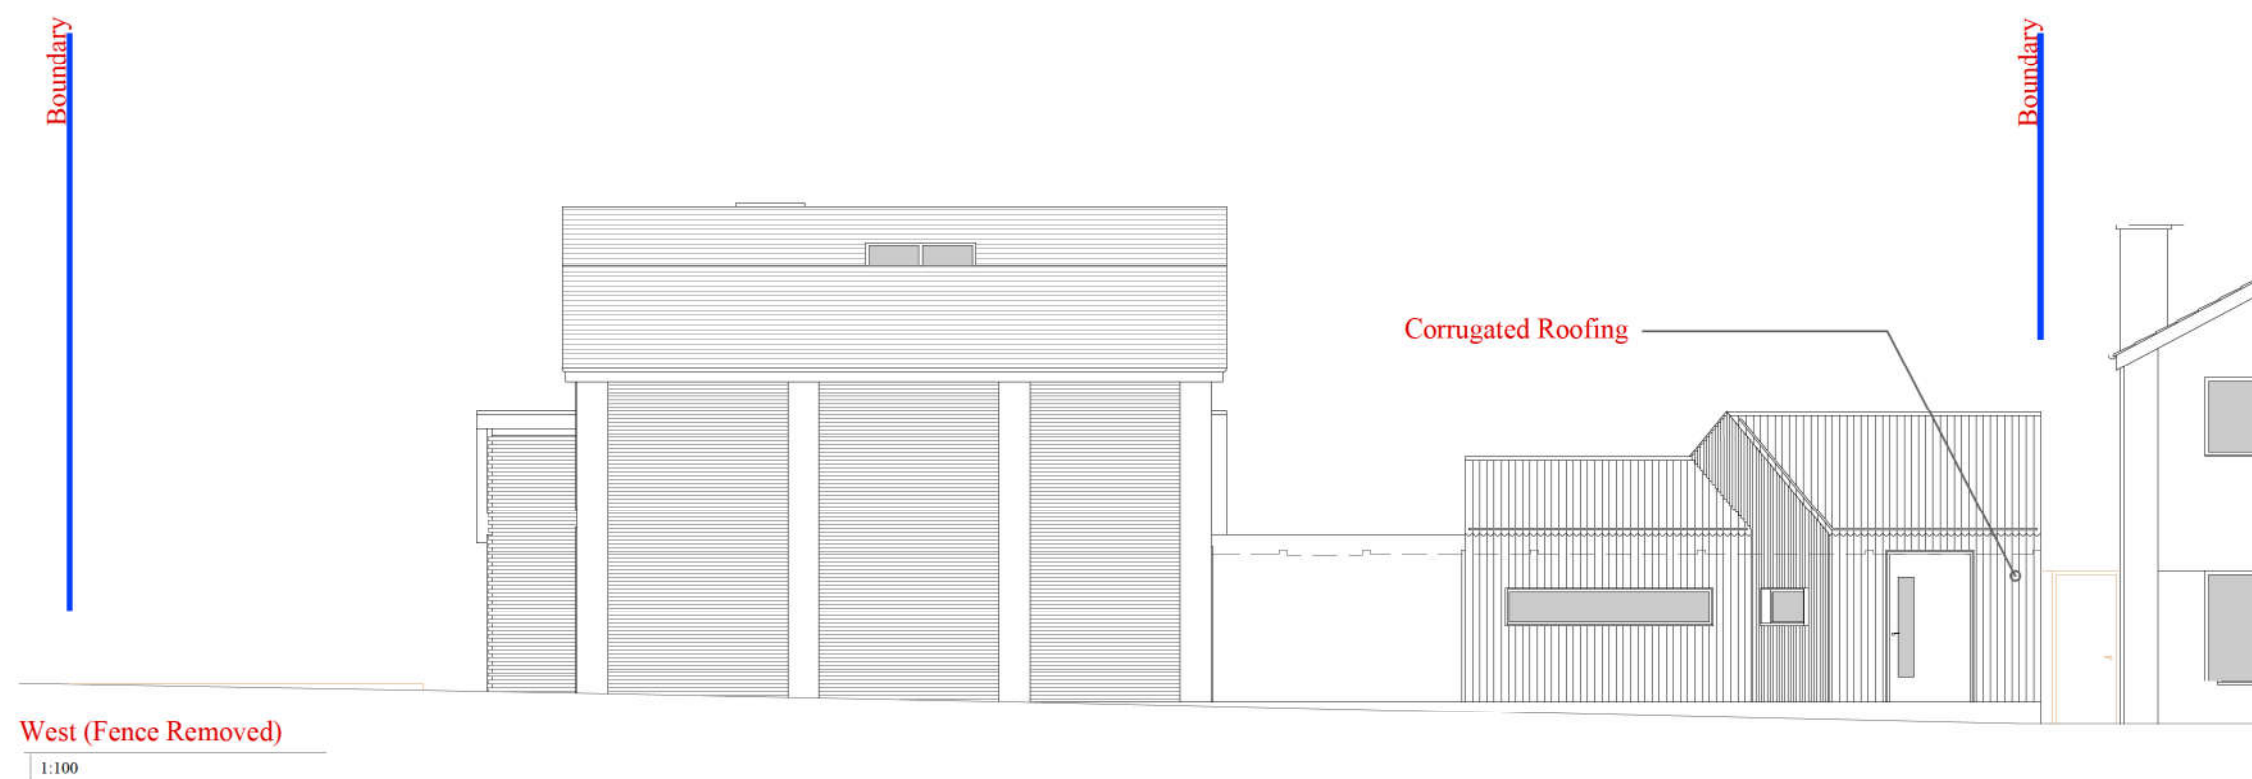


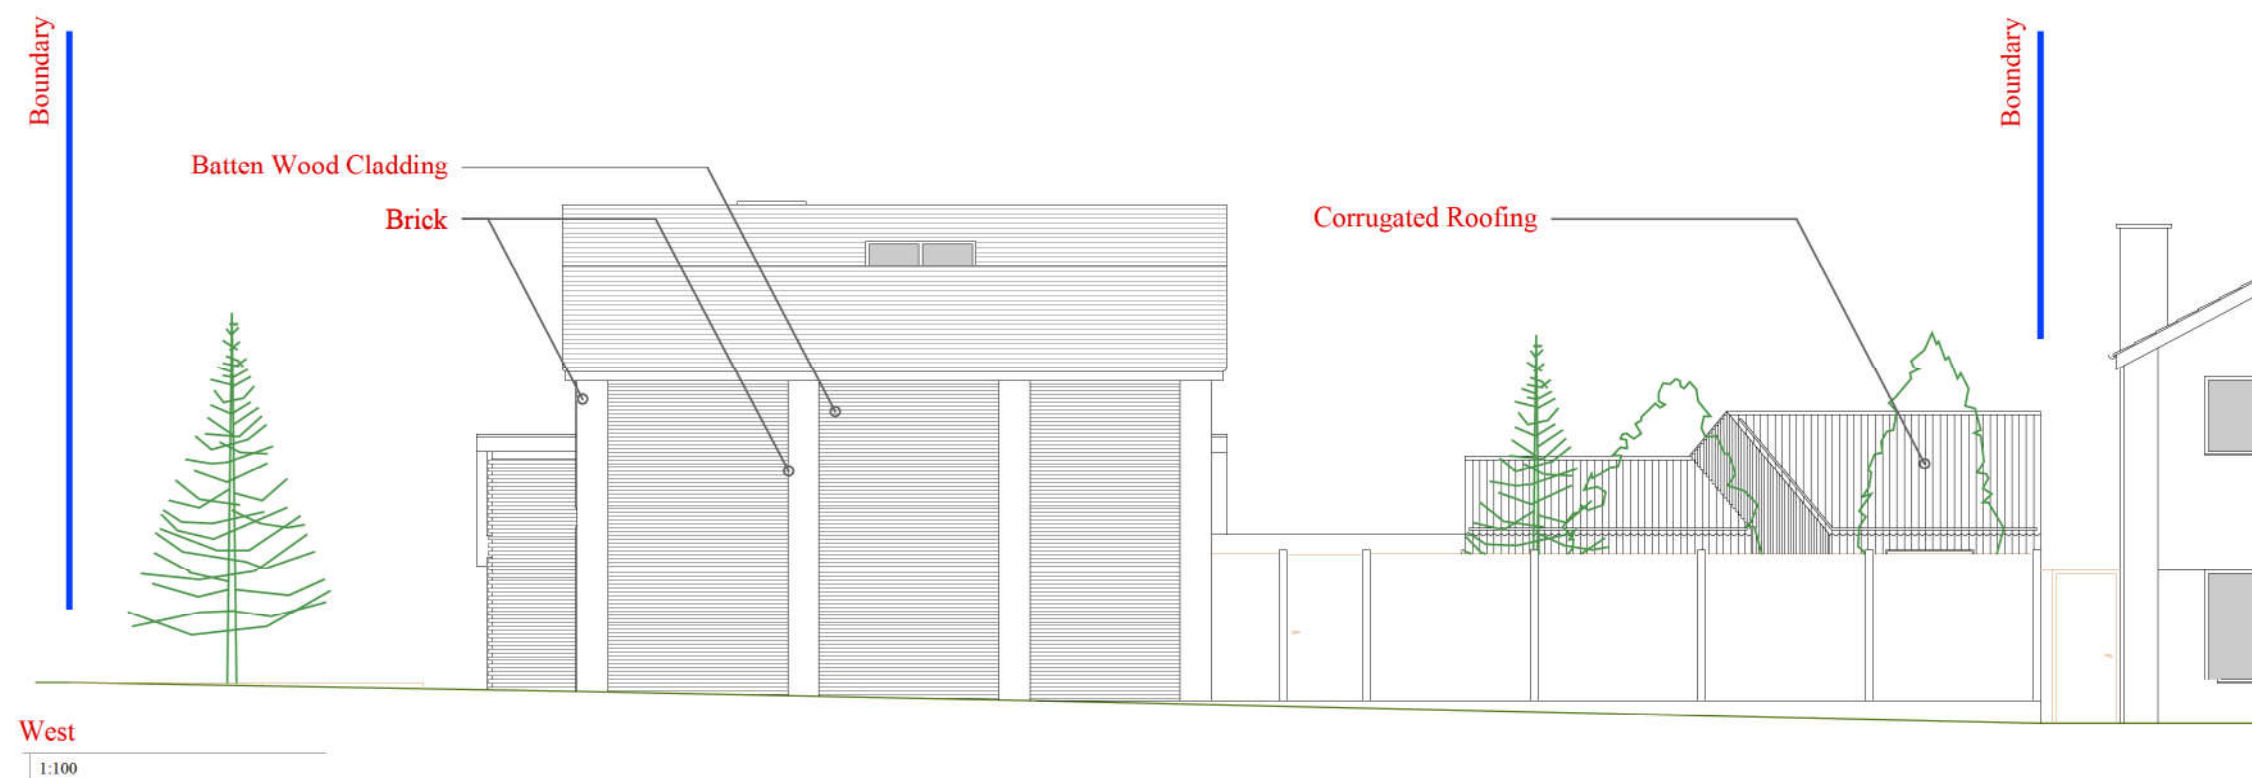

**Address**  
19 Luard Court,  
Warblington, Hampshire,  
PO9 2TN

**Drawing**  
Proposed :  
Elevations

**Scale @ A3**  
1:100

**Date**  
30.04.2020

**Issue Date**  
20.04.2020


|                        |                         |
|------------------------|-------------------------|
| <b>Drawn By</b><br>NdC | <b>Checked By</b><br>MD |
|------------------------|-------------------------|

**Job No.**  
251119

**Drawing No.**  
204

**Revision**  
001

**Status**  
For Comment

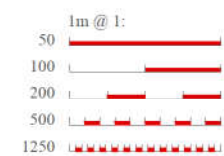

tel: 07878 304501  
email: [mike@threestudio.co.uk](mailto:mike@threestudio.co.uk)  
web: [www.threestudio.co.uk](http://www.threestudio.co.uk)



9 Flint House  
New Park Road  
Chichester  
West Sussex  
PO19 7XH

This drawing is the copyright of **ThreeStudio**.  
Do not scale from this drawing except for Local Authority planning purposes  
All dimensions must be checked on site prior to commencement of works