


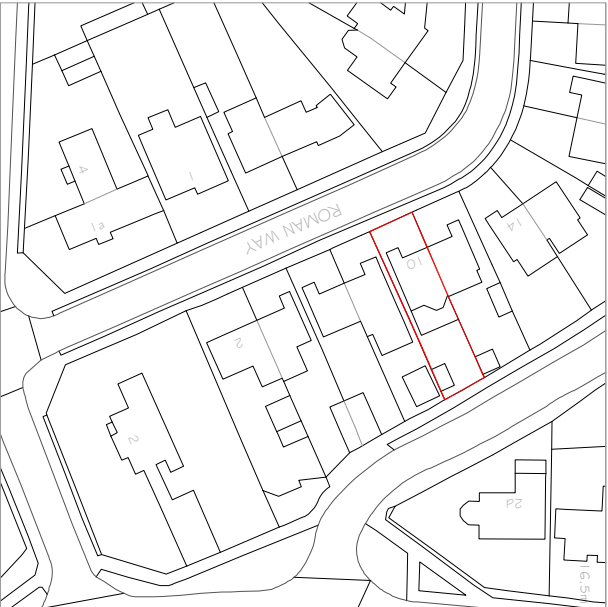


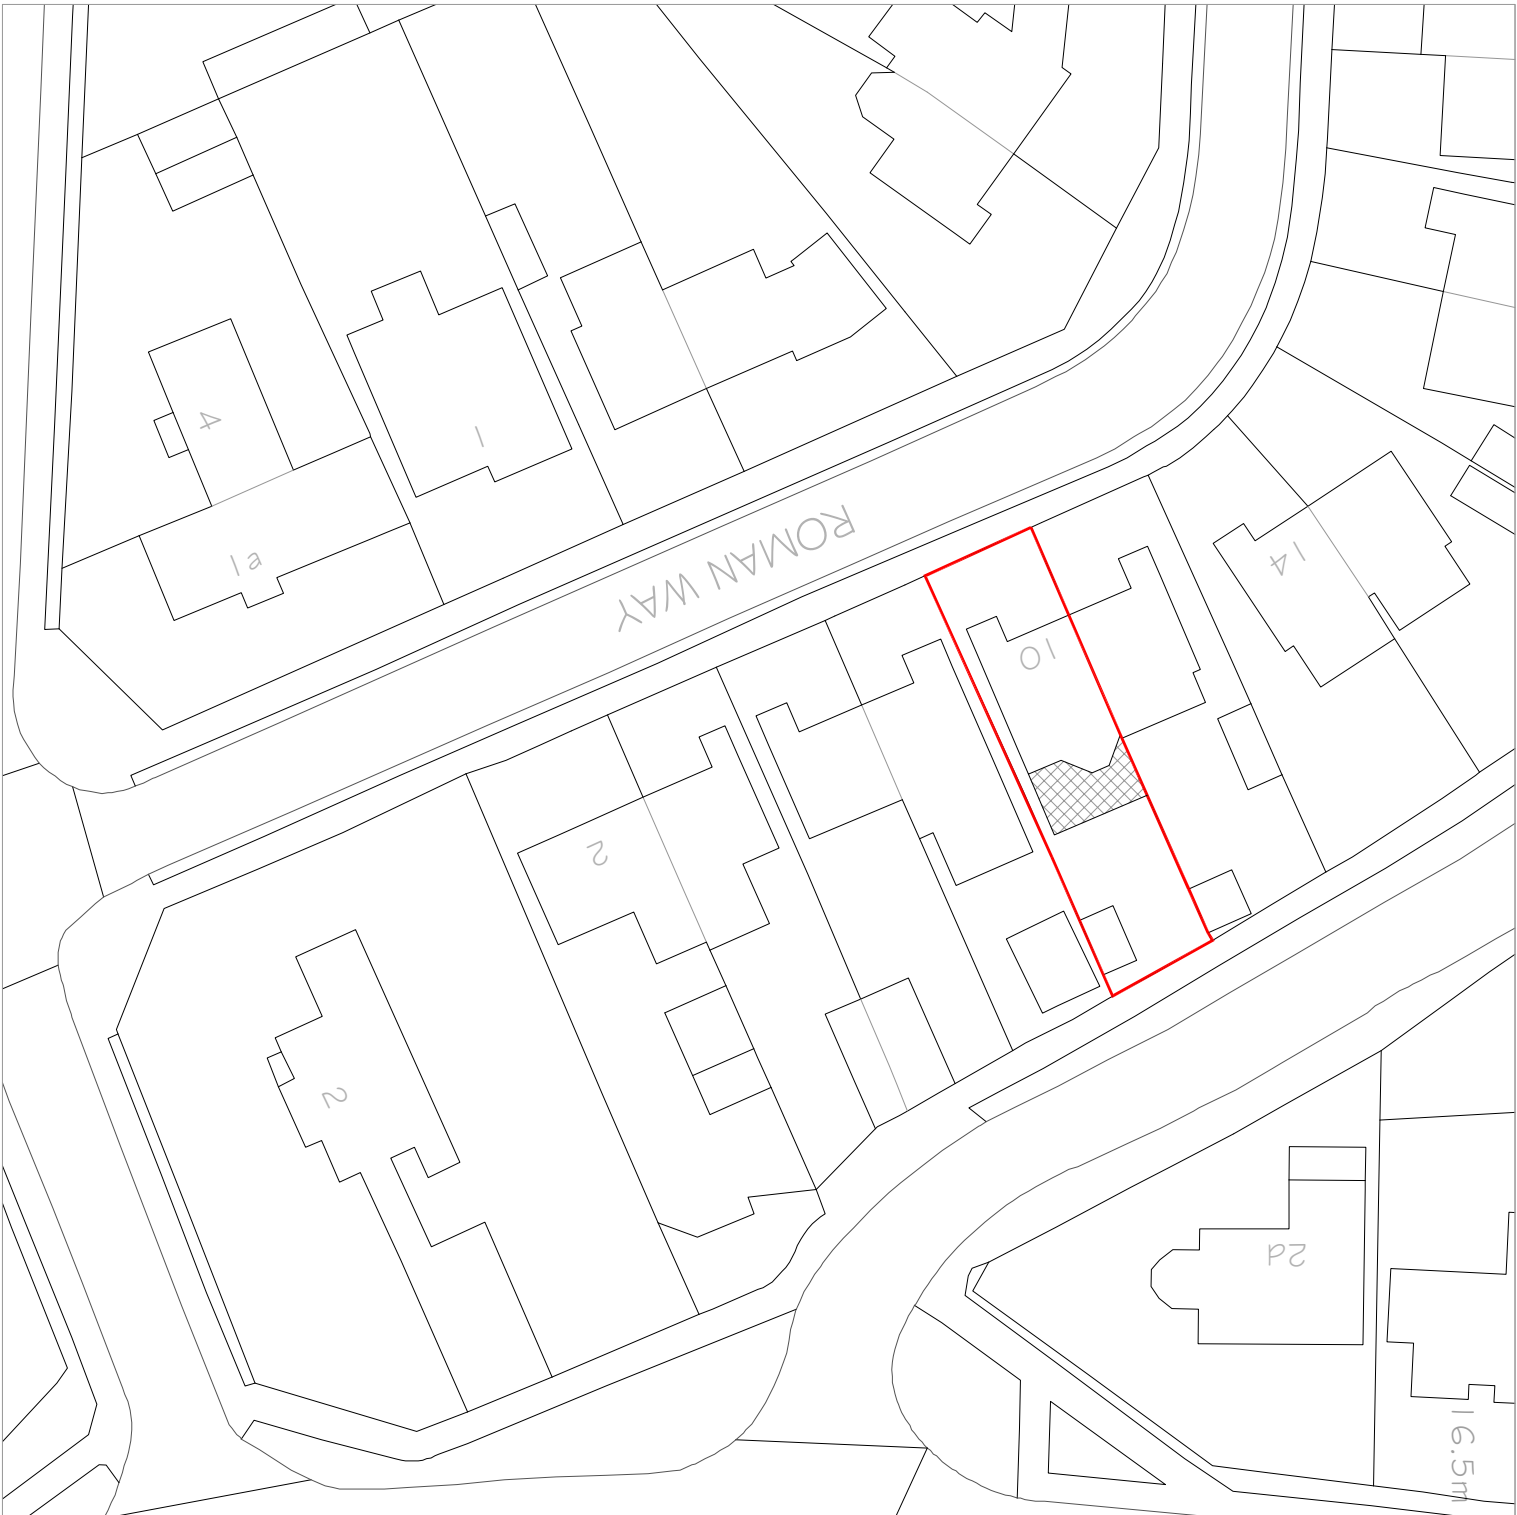

Produced on 16 January 2020 from the Ordnance Survey National Geographic Database and incorporating surveyed revision available at this date.
This map shows the area bounded by 4701 78, 106781, 4701 78, 106881, 470278, 106881, 470278, 106781.
Reproduction in whole or part is prohibited without the prior permission of Ordnance Survey.
Crown copyright 2020. Supplied by copla ltd trading as UKPlanningMaps.com a licensed Ordnance Survey partner (100054135).
Data licensed for 1 year, expiring 16 January 2021. Unique plan reference: vi d41 931 0568713

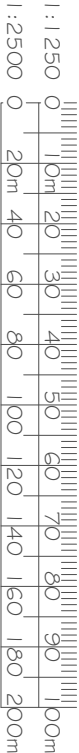

Produced on 16 January 2020 from the Ordnance Survey National Geographic Database and incorporating surveyed revision available at this date.
This map shows the area bounded by 4701 78, 106781, 4701 78, 106881, 470278, 106881, 470278, 106781.
Reproduction in whole or part is prohibited without the prior permission of Ordnance Survey.
Crown copyright 2020. Supplied by copla ltd trading as UKPlanningMaps.com a licensed Ordnance Survey partner (100054135).
Data licensed for 1 year, expiring 16 January 2021. Unique plan reference: vi d41 931 0568713

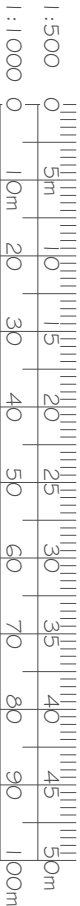

REV. DATE	REVISIONS.	NOTES
© COPYRIGHT EXISTS ON THE DESIGNS AND INFORMATION SHOWN ON THIS DRAWING. DO NOT SCALE FROM THIS DRAWING EXCEPT FOR PLANNING PURPOSES THE CONTRACTOR MUST VERIFY ALL DIMENSIONS ON SITE BEFORE MAKING SHOP DRAWINGS OR COMMENCING WORK OF ANY KIND		
CLIENT: Mr Tandy		PROJECT: 10 Roman Way Bedhampton
SCALE: 1:1250/500 (A3 ORIGINAL)		DRAWING: Site & Location Plan
DRAWN: MJH	CHECKED:	
DATE: Jan 2020	DATE:	
A		BD.182 P01
 Block Design Tel: 07391896537 E-mail: blockdesignltd@gmail.com		