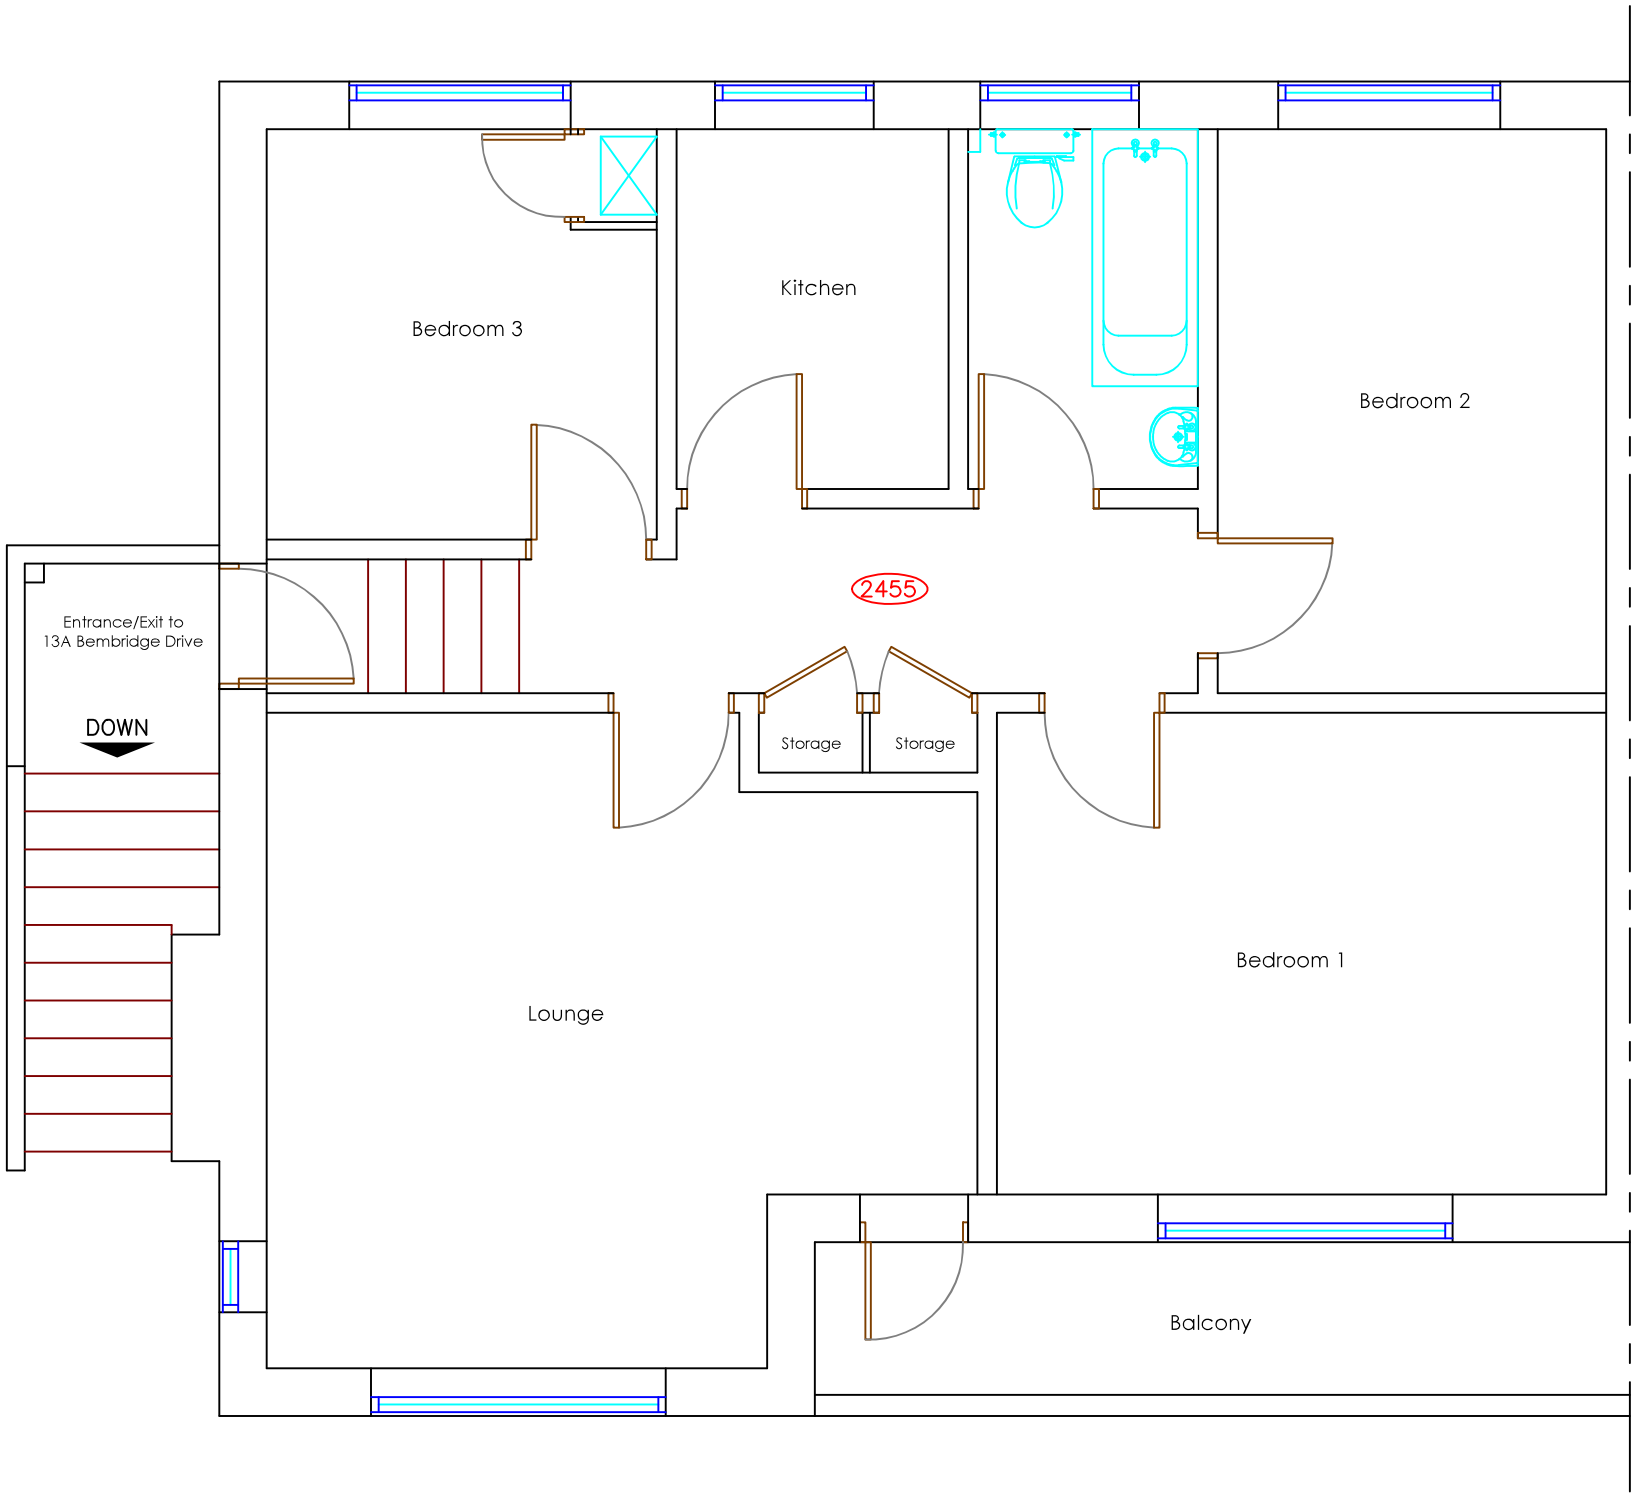


EXISTING FIRST FLOOR (13A Bembridge Drive)

Copyright is reserved by GBS Designs and is issued on the condition that it is not copied or disclosed by or to any unauthorised persons without prior consent in writing from GBS Designs.

All dimensions to be checked on site

All structural elements to be specified by a suitably qualified structural engineer.

REV	DESCRIPTION	DRAWN	DATE
-	Initial design	JLR	22.10.19

Scale Bar

0 1 2

Drawing Ref
13A BEM 04

Scale at A1: N/A
Scale at A3: 1:50

Date
22 OCT 2019

Drawn by
JLR

Drawing Title
Loft Conversion at 13A Bembridge Drive, Hayling Island, Hampshire, PO11 9LU.

gbs designs
CAD - ARCHITECTURE - DESIGN
6 Shillinglee Waterlooville
Hampshire PO7 5RW
Tel 023 9225 8315
www.gbs-designs.co.uk