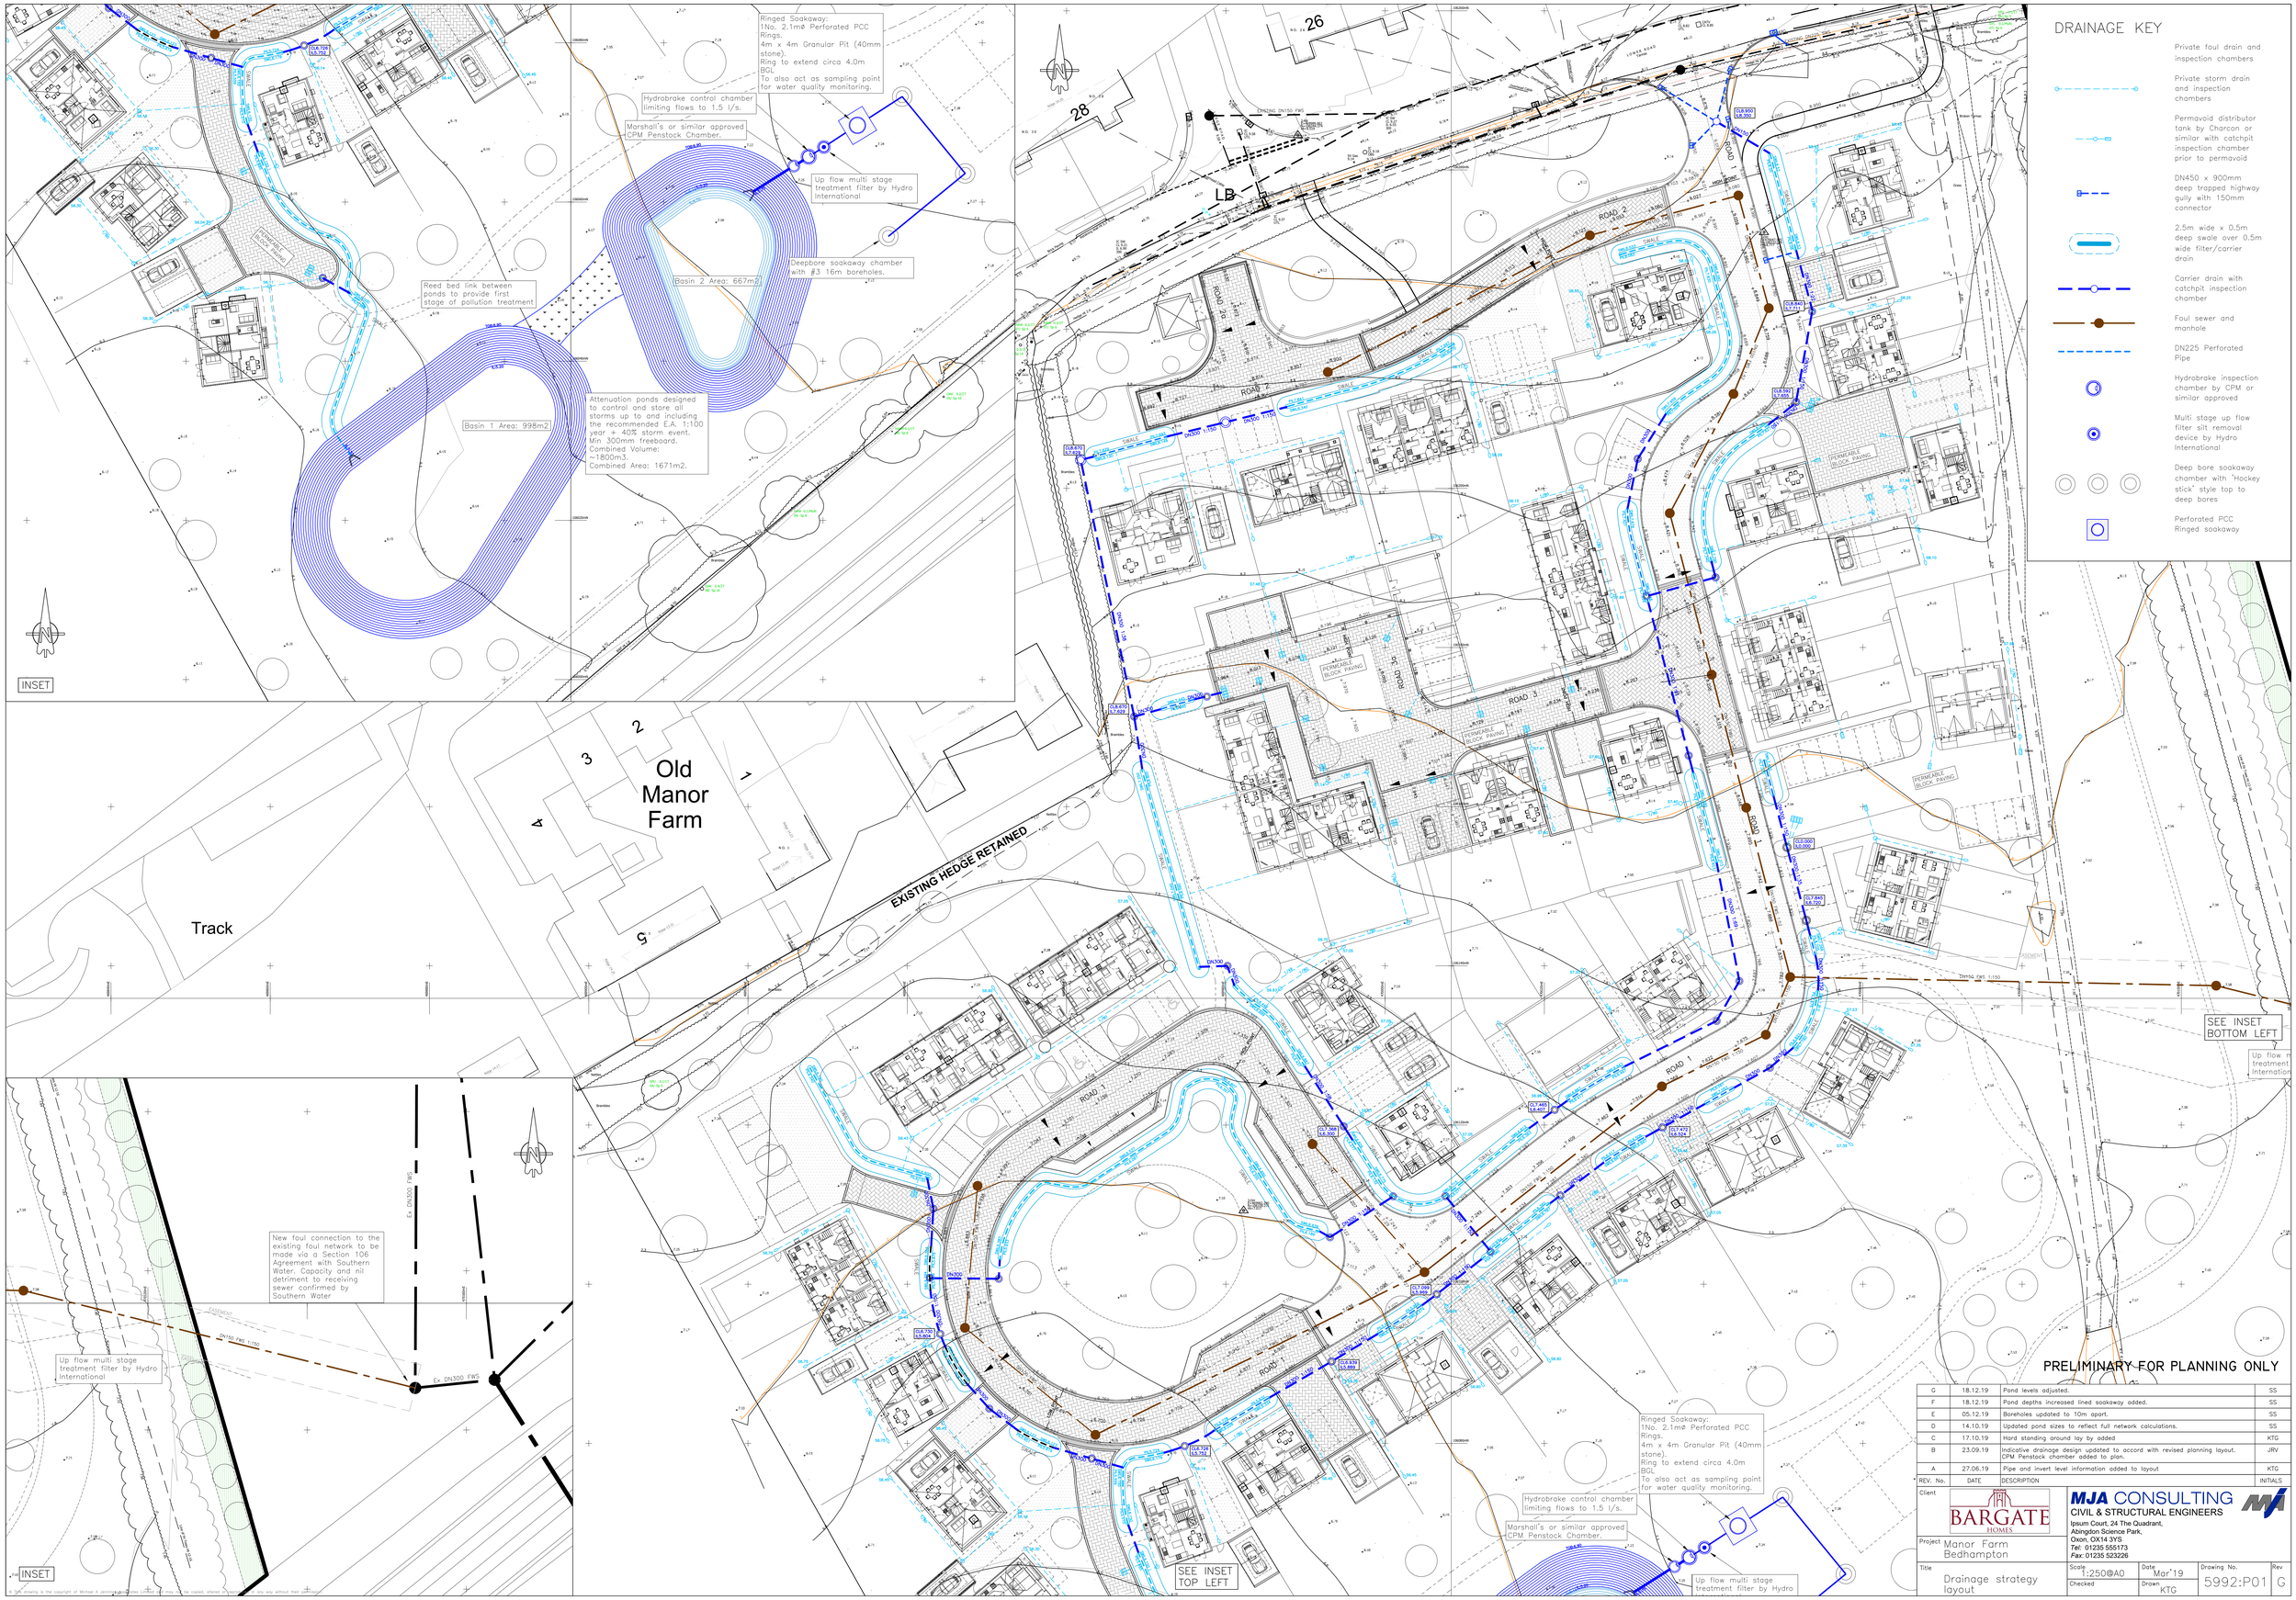

REV. No.	DATE	DESCRIPTION	INITIALS
G	18.12.19	Pond levels adjusted.	SS
F	18.12.19	Pond depths increased lined soakaway added.	SS
E	05.12.19	Boreholes updated to 10m apart.	SS
D	14.10.19	Updated pond sizes to reflect full network calculations.	SS
C	17.10.19	Hard standing around lay by added	KTG
B	23.09.19	Indicative drainage design updated to accord with revised planning layout. CPM Penstock chamber added to plan.	JRV
A	27.06.19	Pipe and invert level information added to layout	KTG

Client: BARGATE HOMES

Project: Manor Farm Bedhampton

Title: Drainage strategy layout

MJA CONSULTING
CIVIL & STRUCTURAL ENGINEERS
Ipsum Court, 24 The Quadrant,
Abingdon Science Park,
Oxon, OX14 3YS
Tel: 01235 555173
Fax: 01235 523226

Scale	Date	Drawing No.	Rev
1:250@A0	Mar'19	5992:P01	G
Checked	Drawn KTG		

© This drawing is the copyright of Michael A Jennings Associates Limited and may not be copied, altered or used in any way without their permission.