
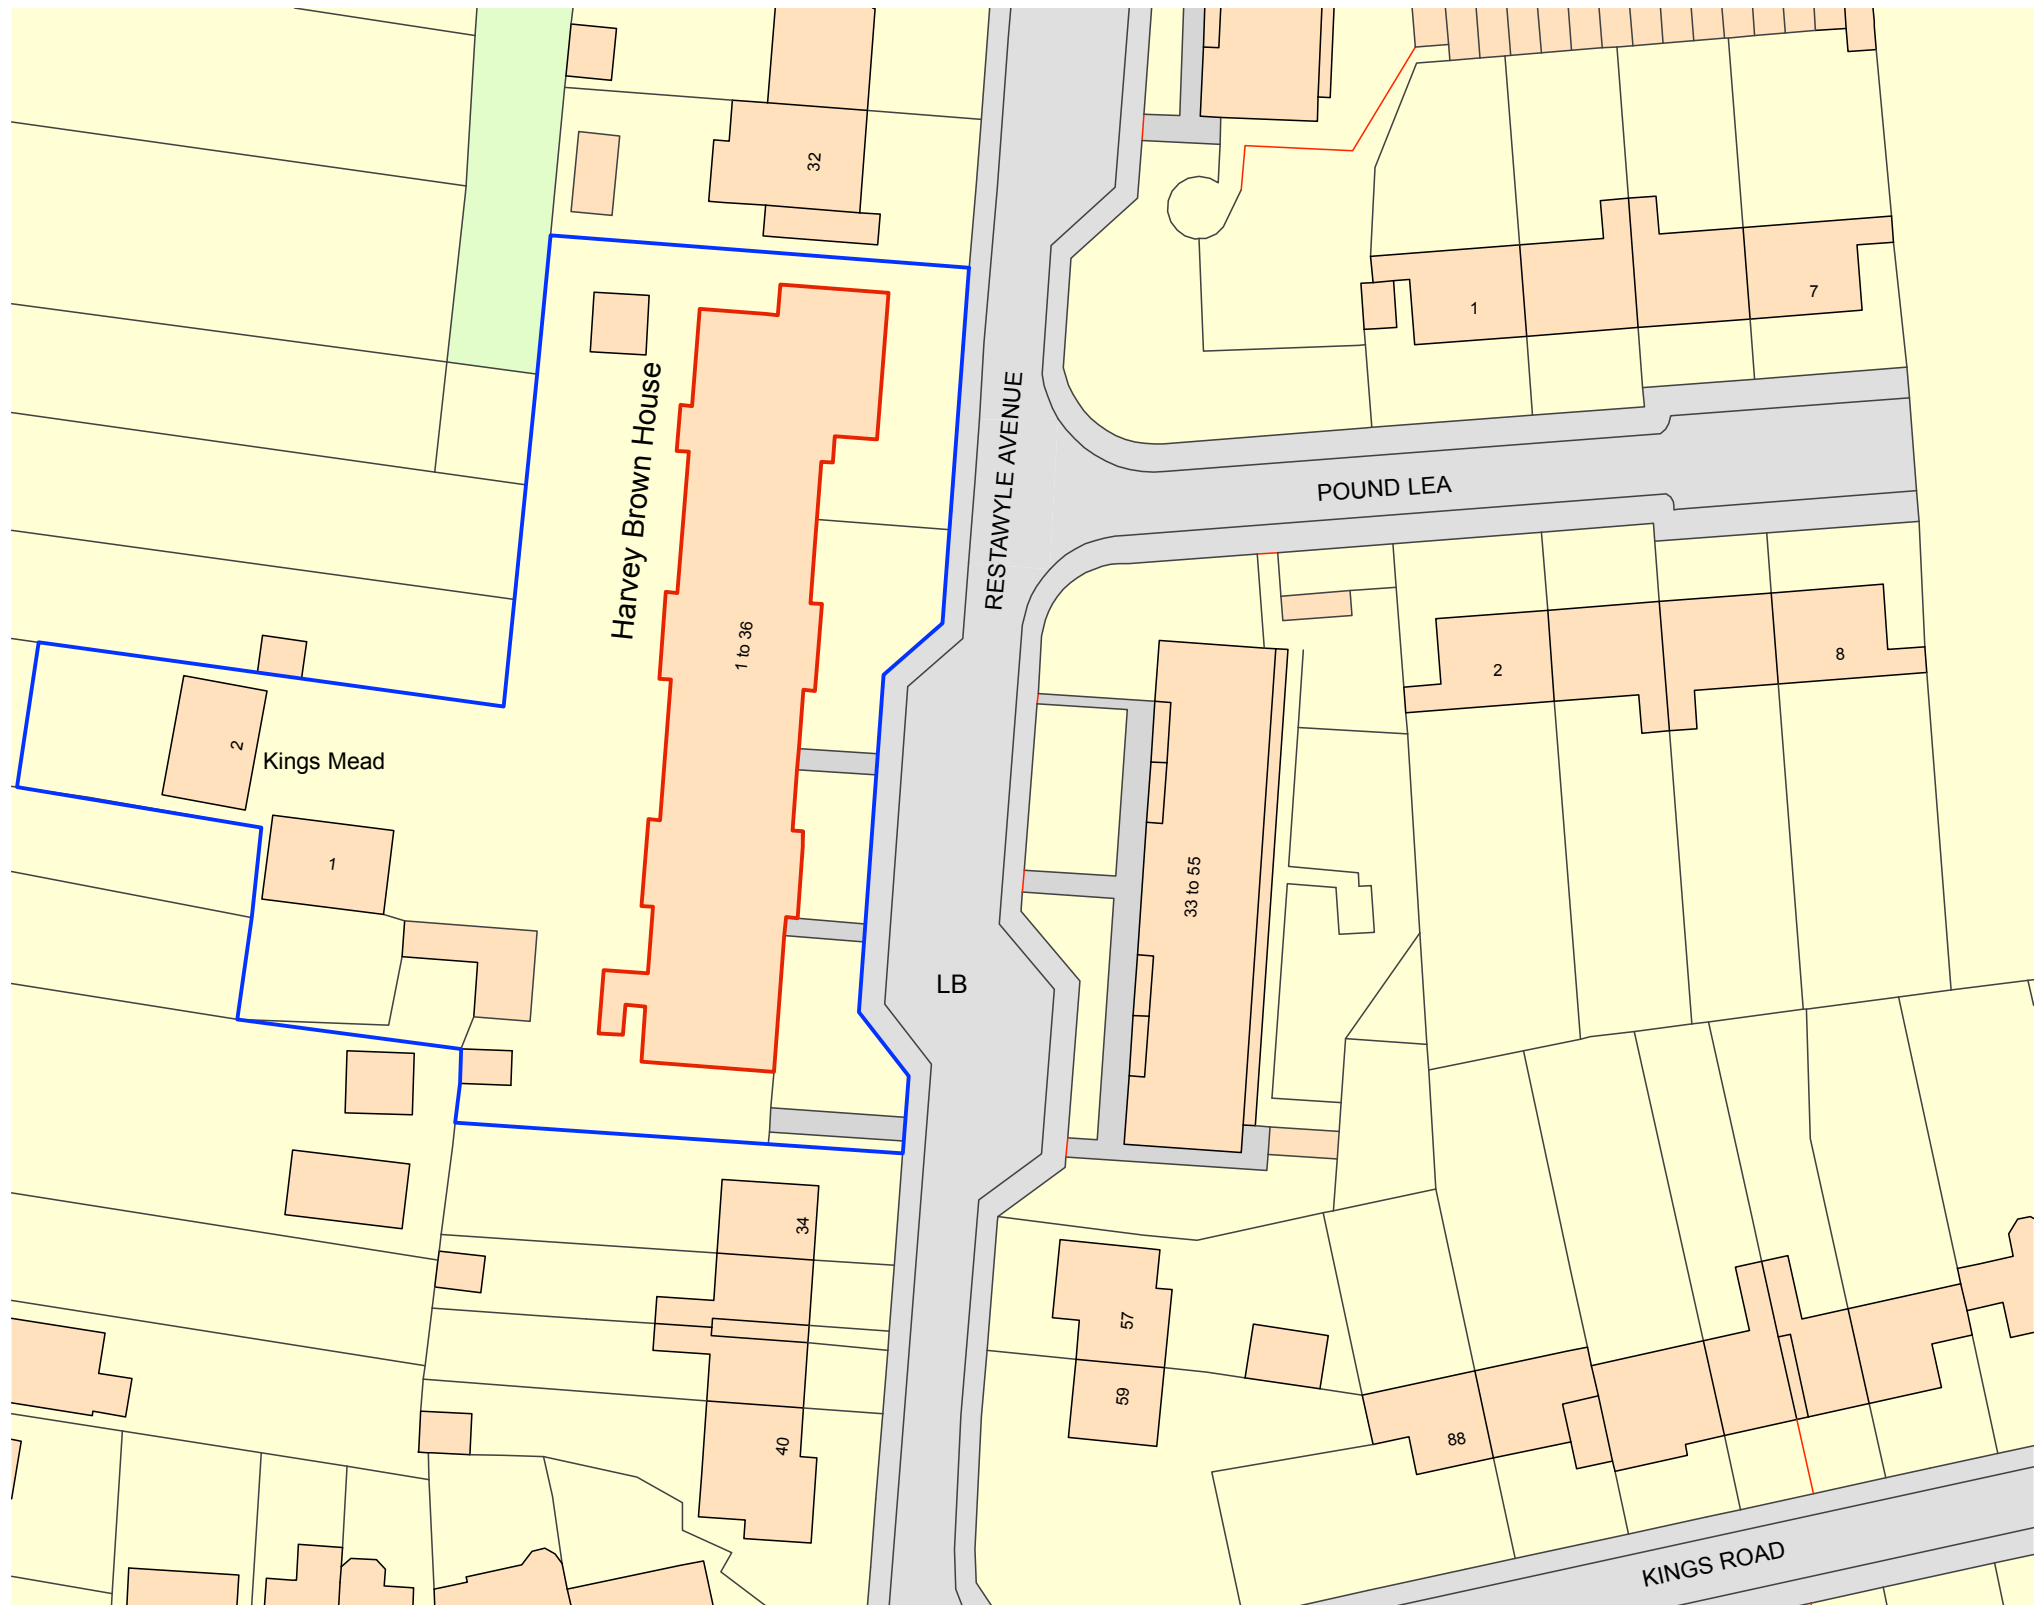


SITE LOCATION/BLOCK PLAN

KEY

- Overall site boundary indicated by blue line.
- Individual building subject to proposed planning application indicated by red line.
- Indicates proposed scope of works.

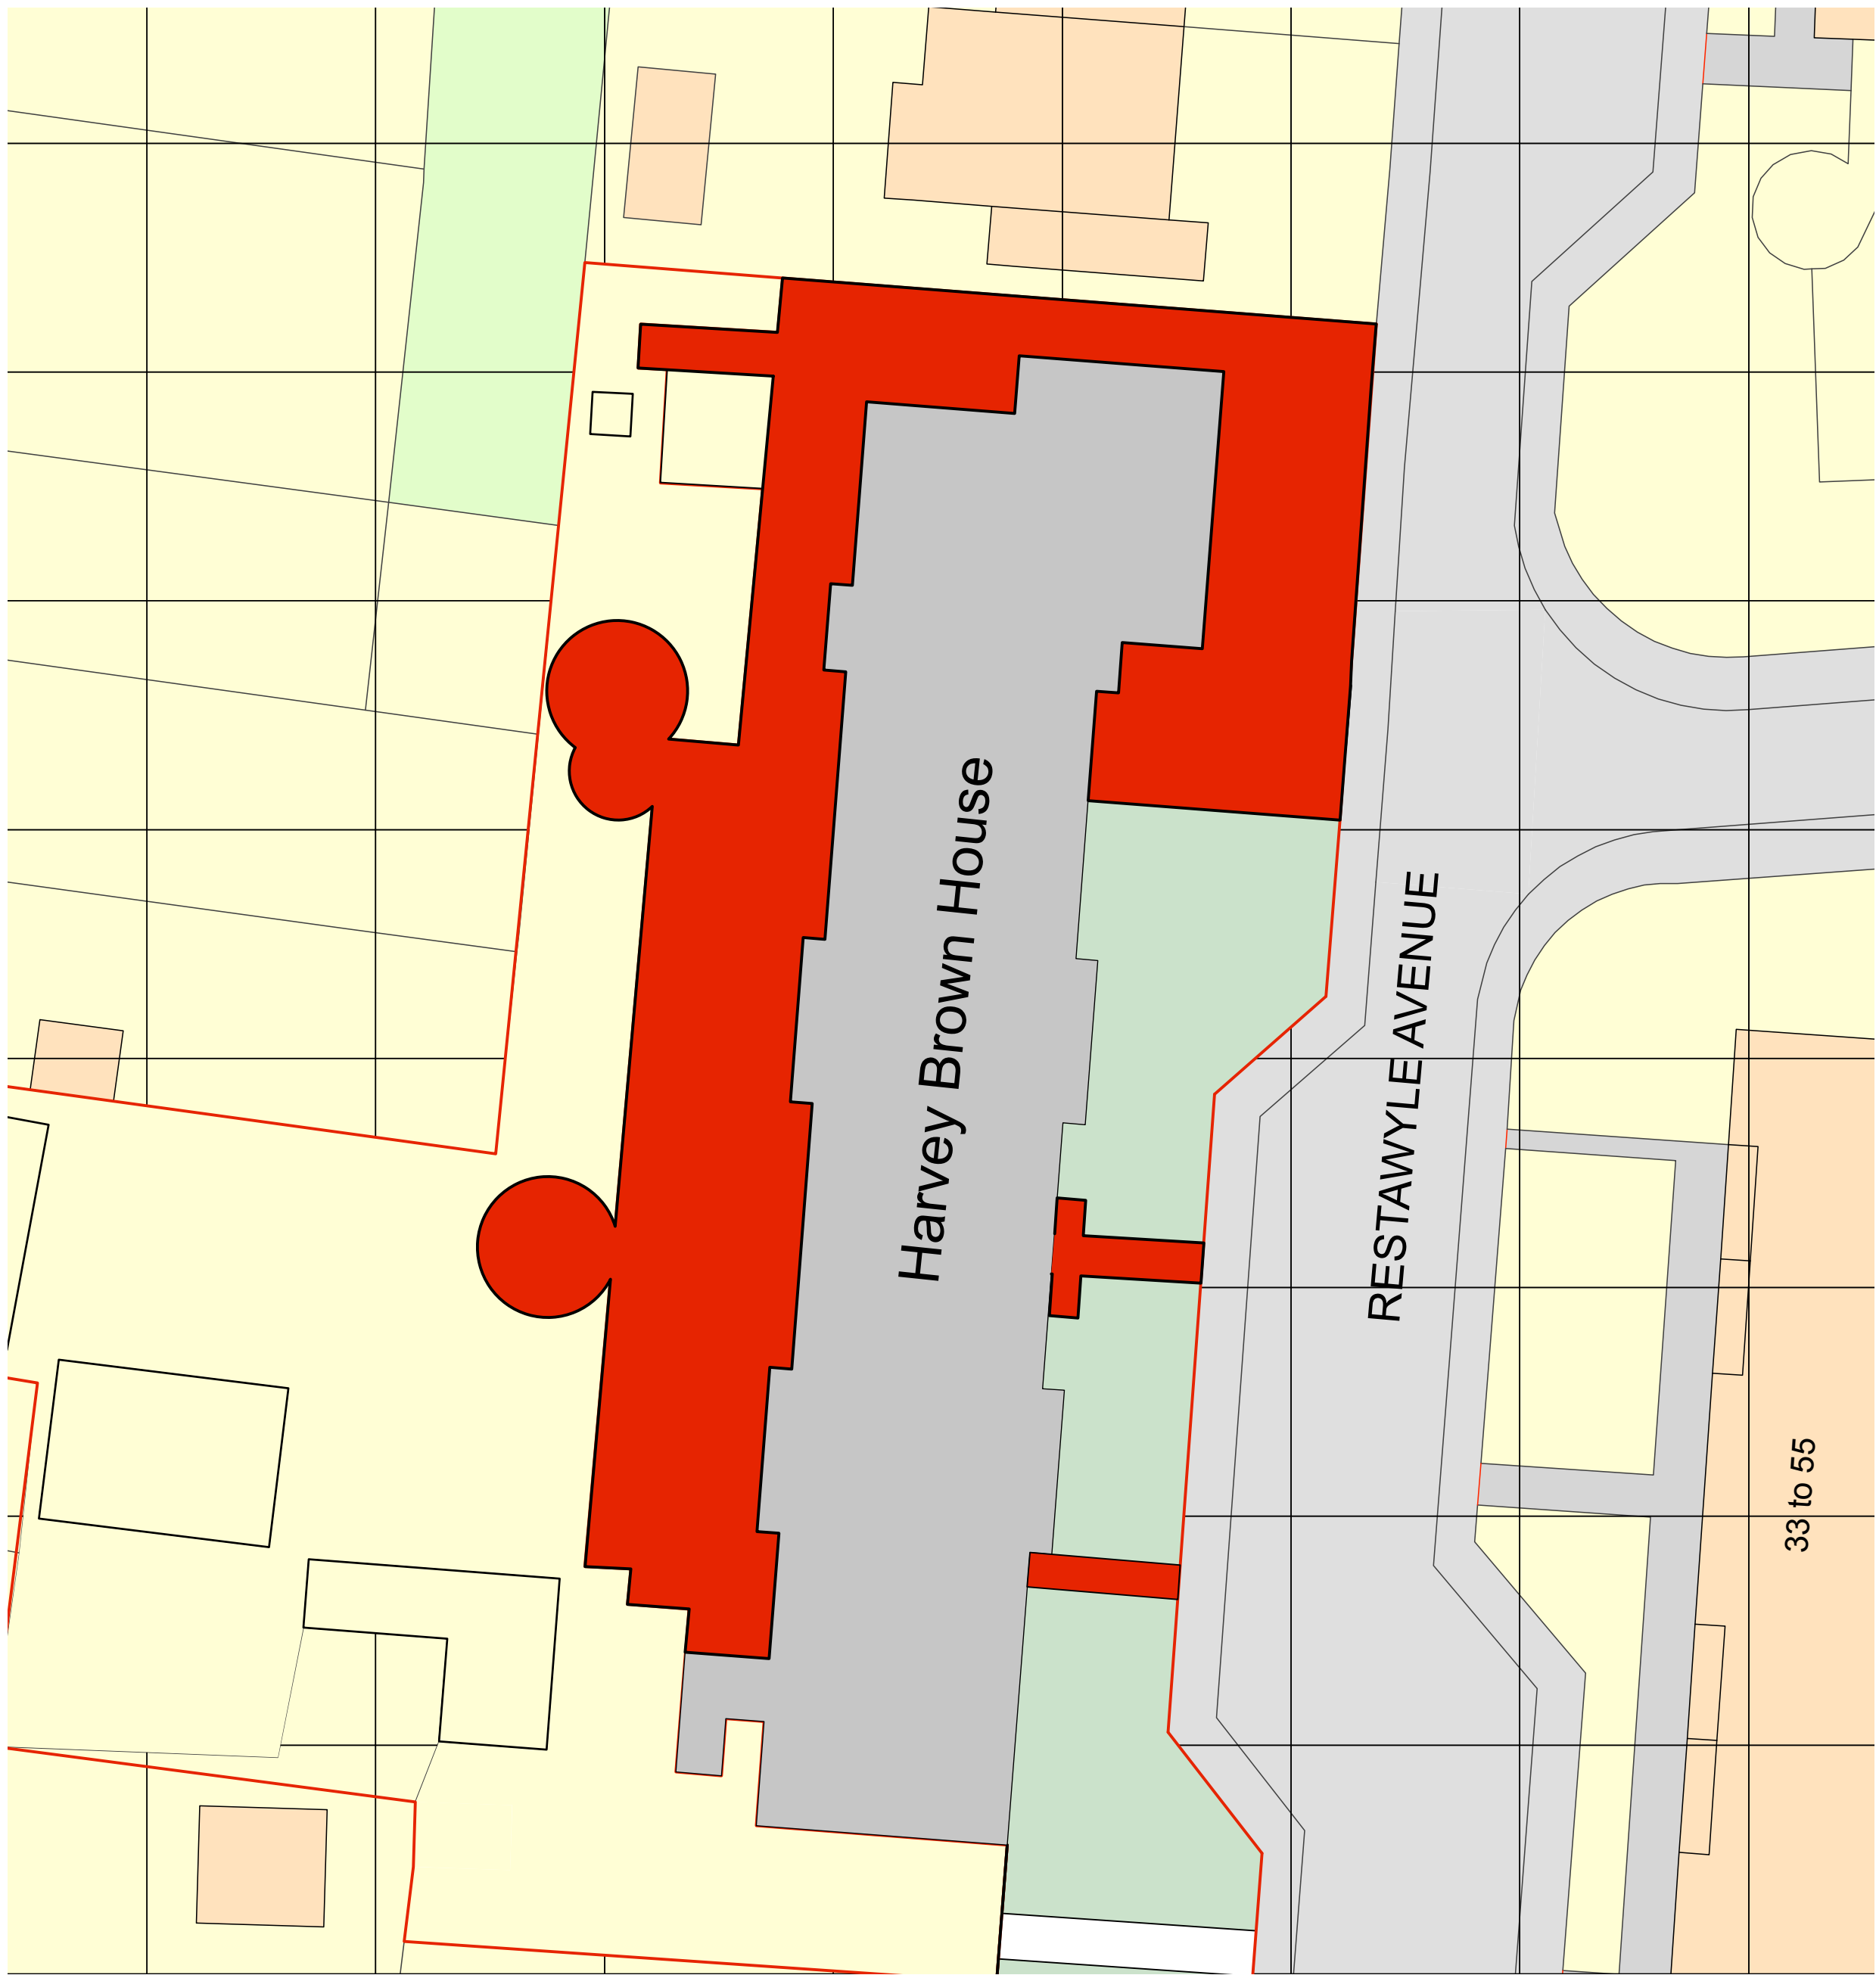

Project
Planning - Resurfacing Works

Client
The Guinness Partnership

3 GP Centre, Yeoman Road,
Ringwood, Hampshire, BH24 3FF

+44 (0)1425 472 833
www.kendallkingscott.co.uk

Scale
Shown

Paper Size
A1

Filename
170656.rwx

© Copyright
Do not scale this drawing

Rev Date By Ap Note

Drawing Title
**Site Location/Block Plan
Harvey Brown House**

Project Number
190630-1150

Date
27/06/19

Drawn
LW

Checked
AS

Status
PRELIMINARY

Revision
1

Only to be used on the site for which assigned. The drawings transmission of design information contained in this drawing is carried out entirely at the client's risk and Kendall Kingscott Ltd. will have no liability for any errors or inaccuracies arising therefrom. The production of amended or updated information from this and being information by the User is entirely the responsibility of the User and Kendall Kingscott Ltd. shall have no responsibility in respect thereof.