



WATER
for LIFE

from
**Southern
Water** 

Department of Planning and Development
Havant Borough Council
Public Service Plaza
Civic Centre Road
Havant
Hampshire
PO9 2AX

Your ref
APP/18/01125

Our ref
PLAN-034180

Date
23/07/2020

Contact
Tel 0330 303 0119

Dear Sir/Madam,

Proposal: Erection of 1No. 2bed detached chalet bungalow with associated parking and access (approved 15.1.2019). Request to Discharge Conditions 3, 4, 5, 6, 7 & 12 (01.04.2020).

Site: APP/18/01125: - 8, Westbrook Grove, Waterloooville, PO7 5HX.

Thank you for your letter dated 04/07/2020.

The comments in our response dated 22/05/2020 remain unchanged and valid for the amended details.


For any further queries please contact us at SouthernWaterPlanning@southernwater.co.uk

Yours faithfully,



Joff Edevane
Growth Planning Lead
Business Channels

SOUTHERN WATER

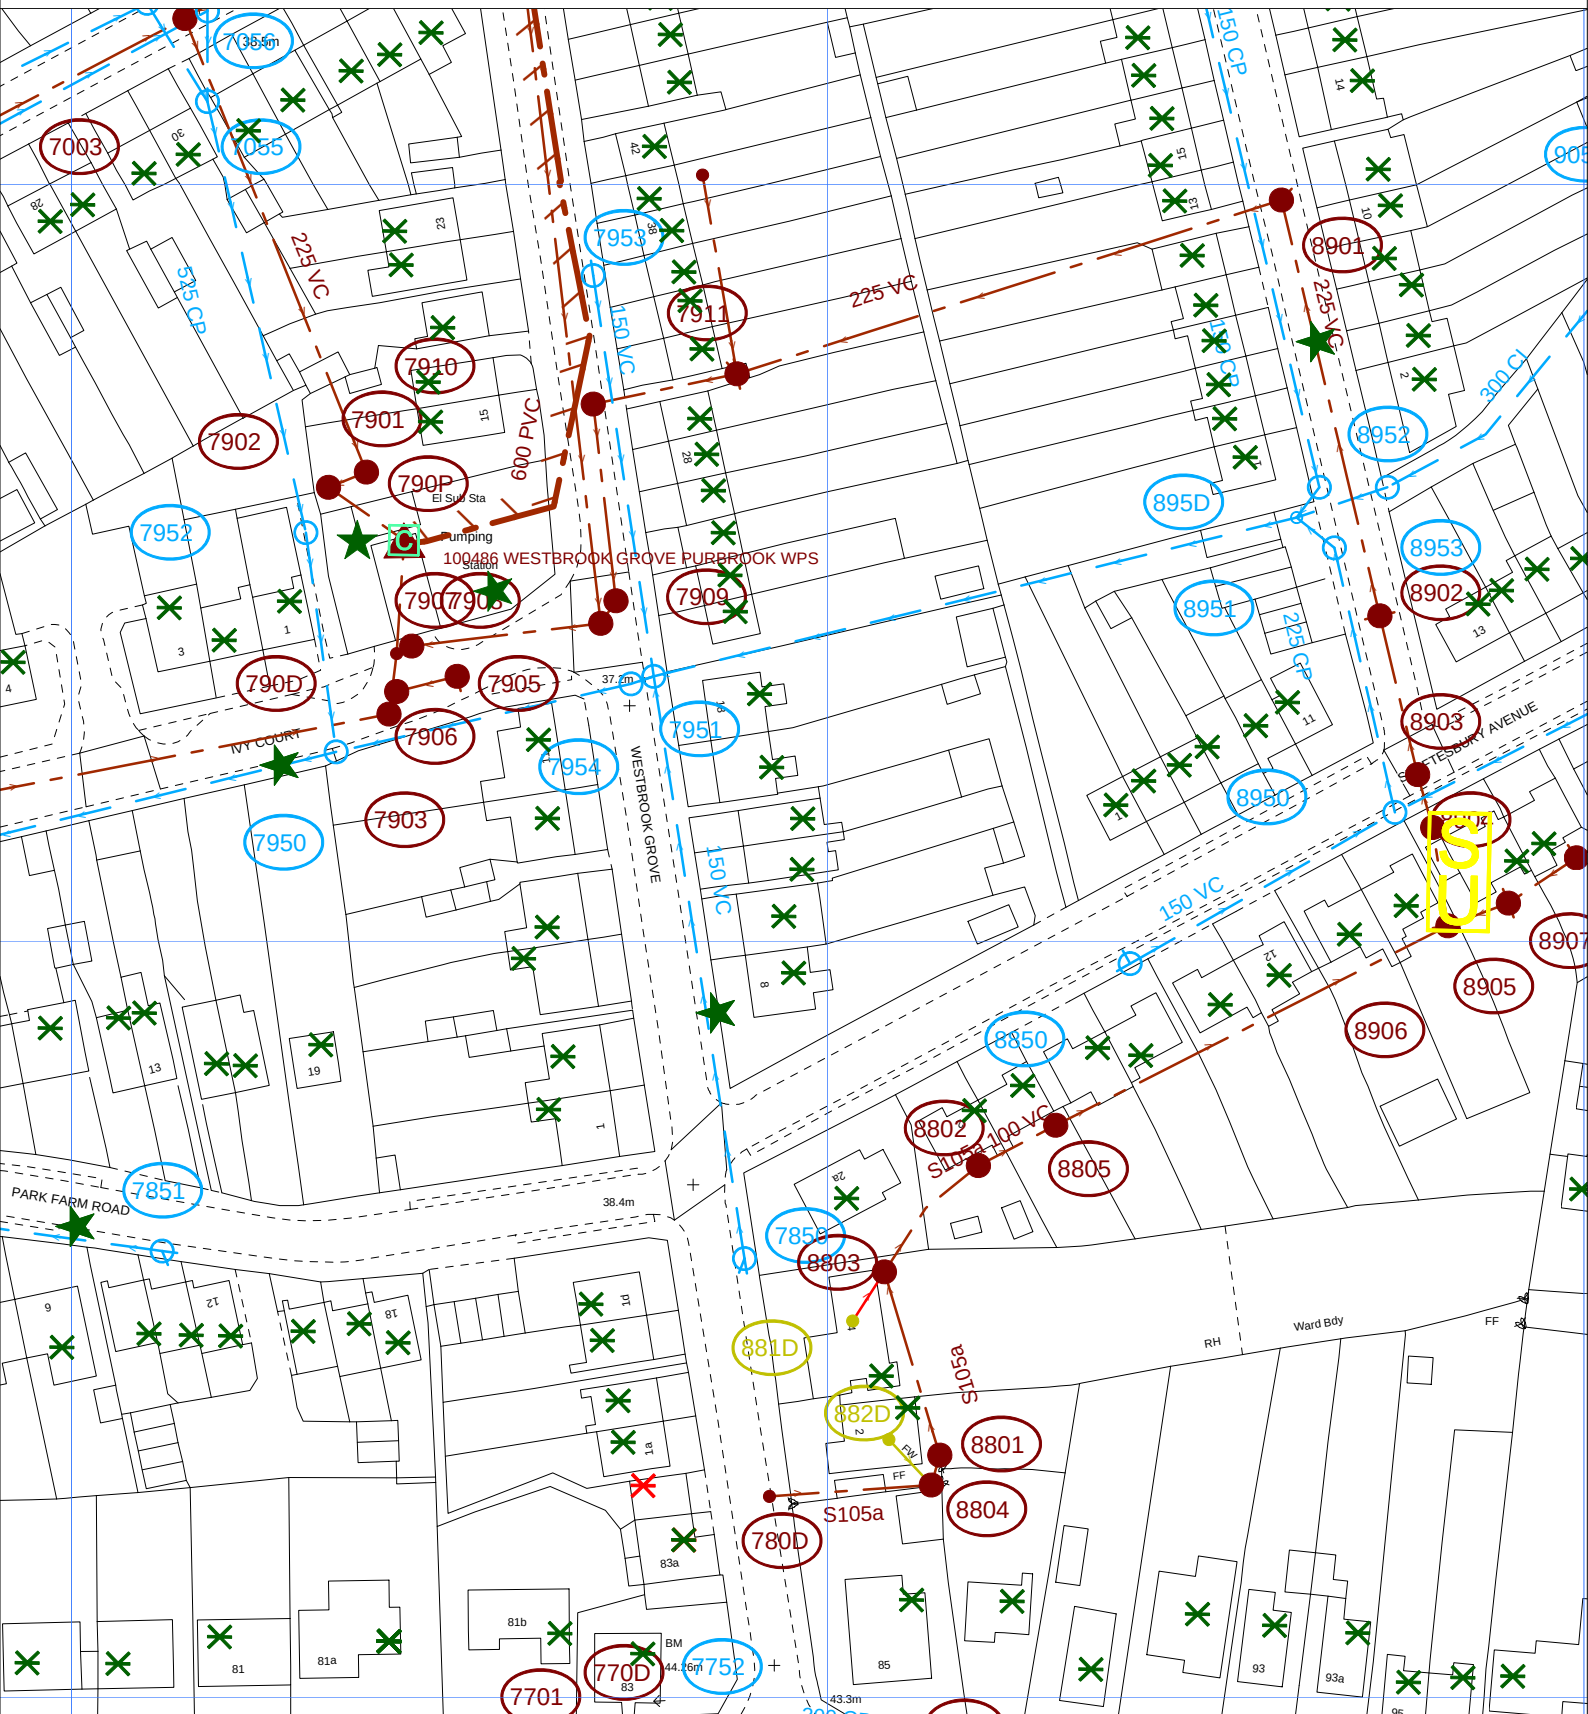

The positions of pipes shown on this plan are believed to be correct, but Southern Water Services Ltd accept no responsibility in the event of inaccuracy. The actual positions should be determined on site.

Based upon Ordnance Survey Digital Data with the permission of the controller of H.M.S.O. Crown Copyright Reserved Licence No. WU 298530

O.S. REF: SU6707NE

Scale: 1:1000

Screen Print

WARNING: BAC pipes are constructed of Bonded Asbestos Cement

WARNING: Unknown (UNK) materials may include Bonded Asbestos Cement



Printed By: sheetyv

Date: 22-5-2020

Southern Water MapGuide Browser

Requested By:

