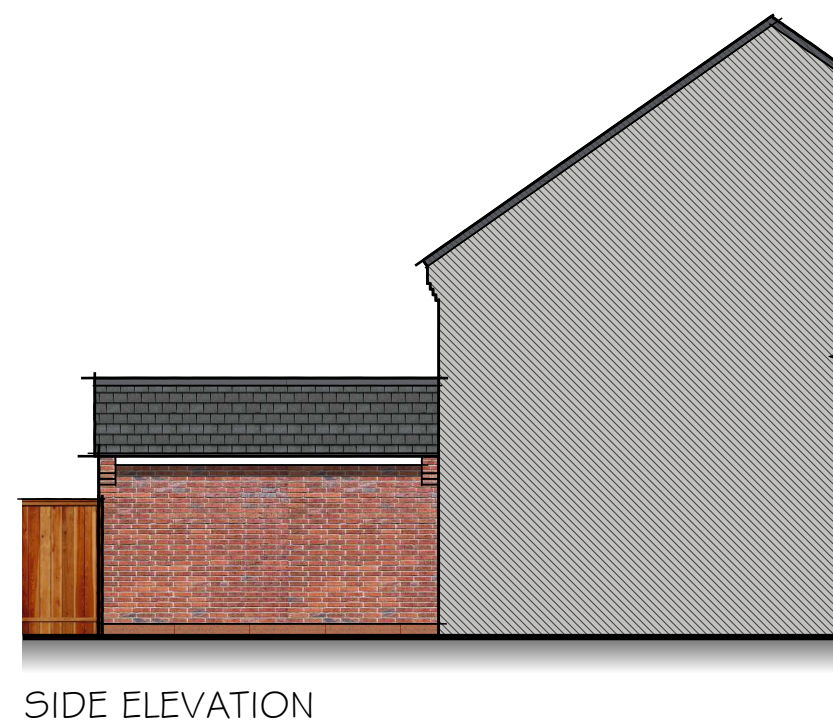
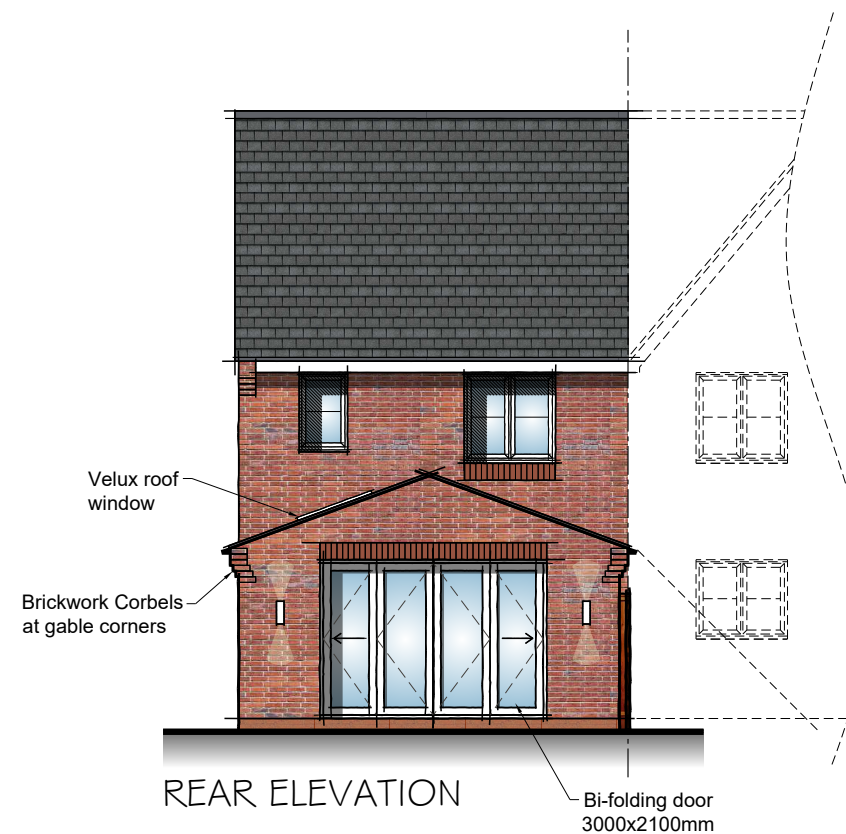
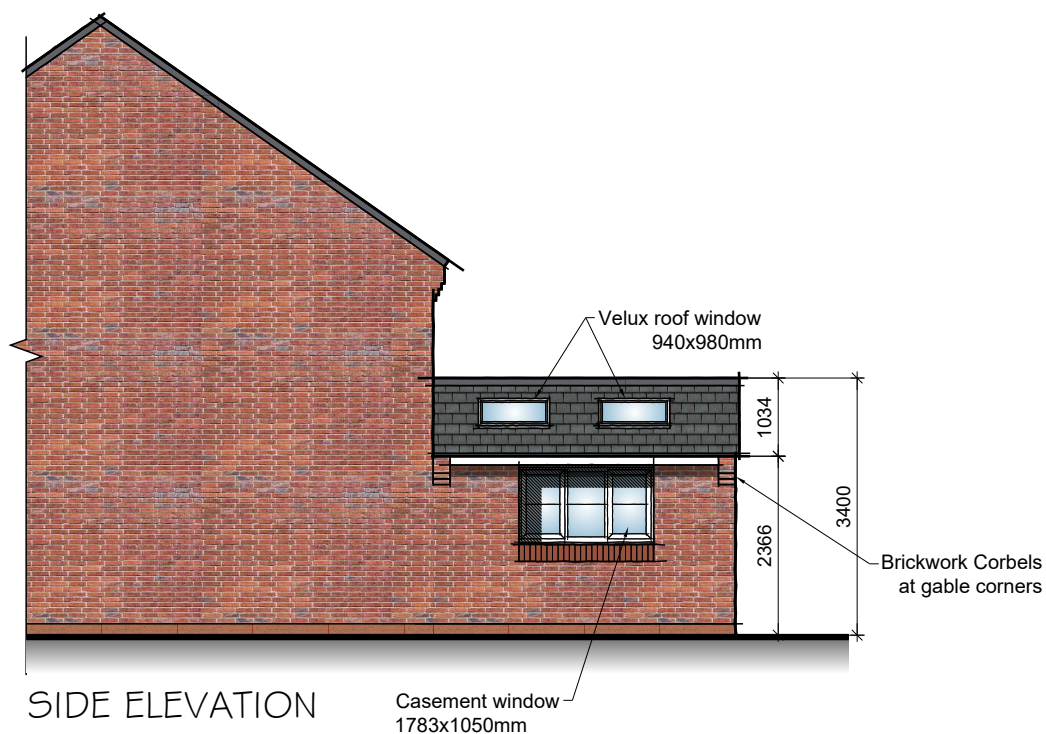
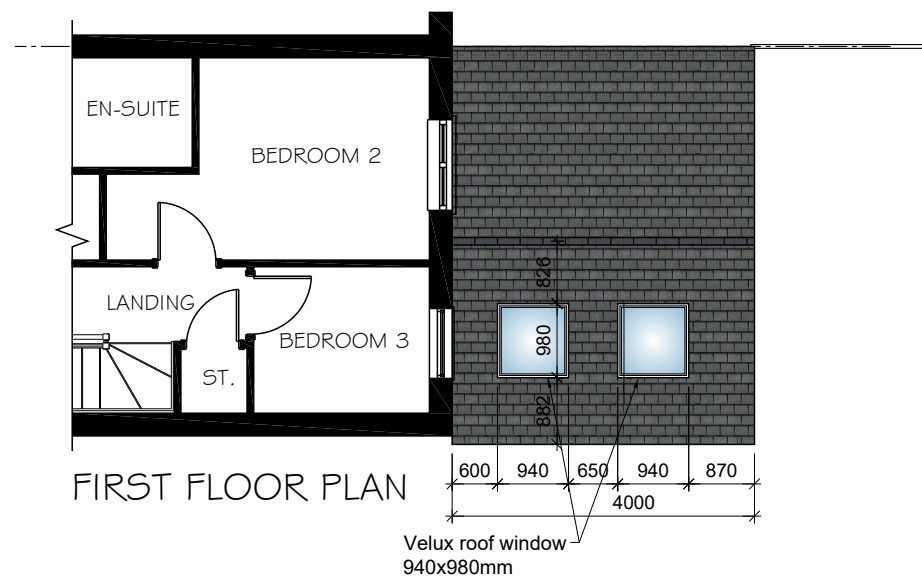
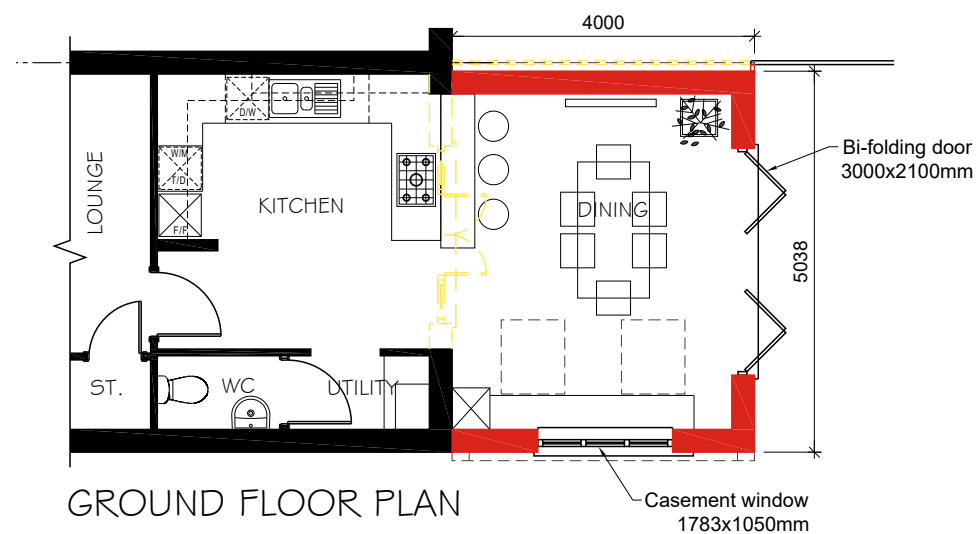


B 04.06.20 Extension shorted to 4m rgc
A 27.02.20 Side Elevation added KSL

Revisions

Project: 1 FIELD PLACE
HAVANT

Client: Mr. & Mrs DONHOU

Drawing: PROPOSED EXTENSION
PLANS & ELEVATIONS

Scale: 1:100@A3 Date: 27.01.2020 Drawn by: KSL

Drawing No: CJ22.202 Rev: B

CDS
CLANCY DESIGN SERVICES LTD
Unit 13, Capitol Park, Pearce Way, Gloucester, GL2 5YD
TEL/FAX: 01452 502003 email: mail@clancydesignservices.com

This drawing is the copyright of Clancy Design Services Ltd. No liability will be accepted for amendments by others to either the printed or digital format.

Drg Status: PLANNING

