


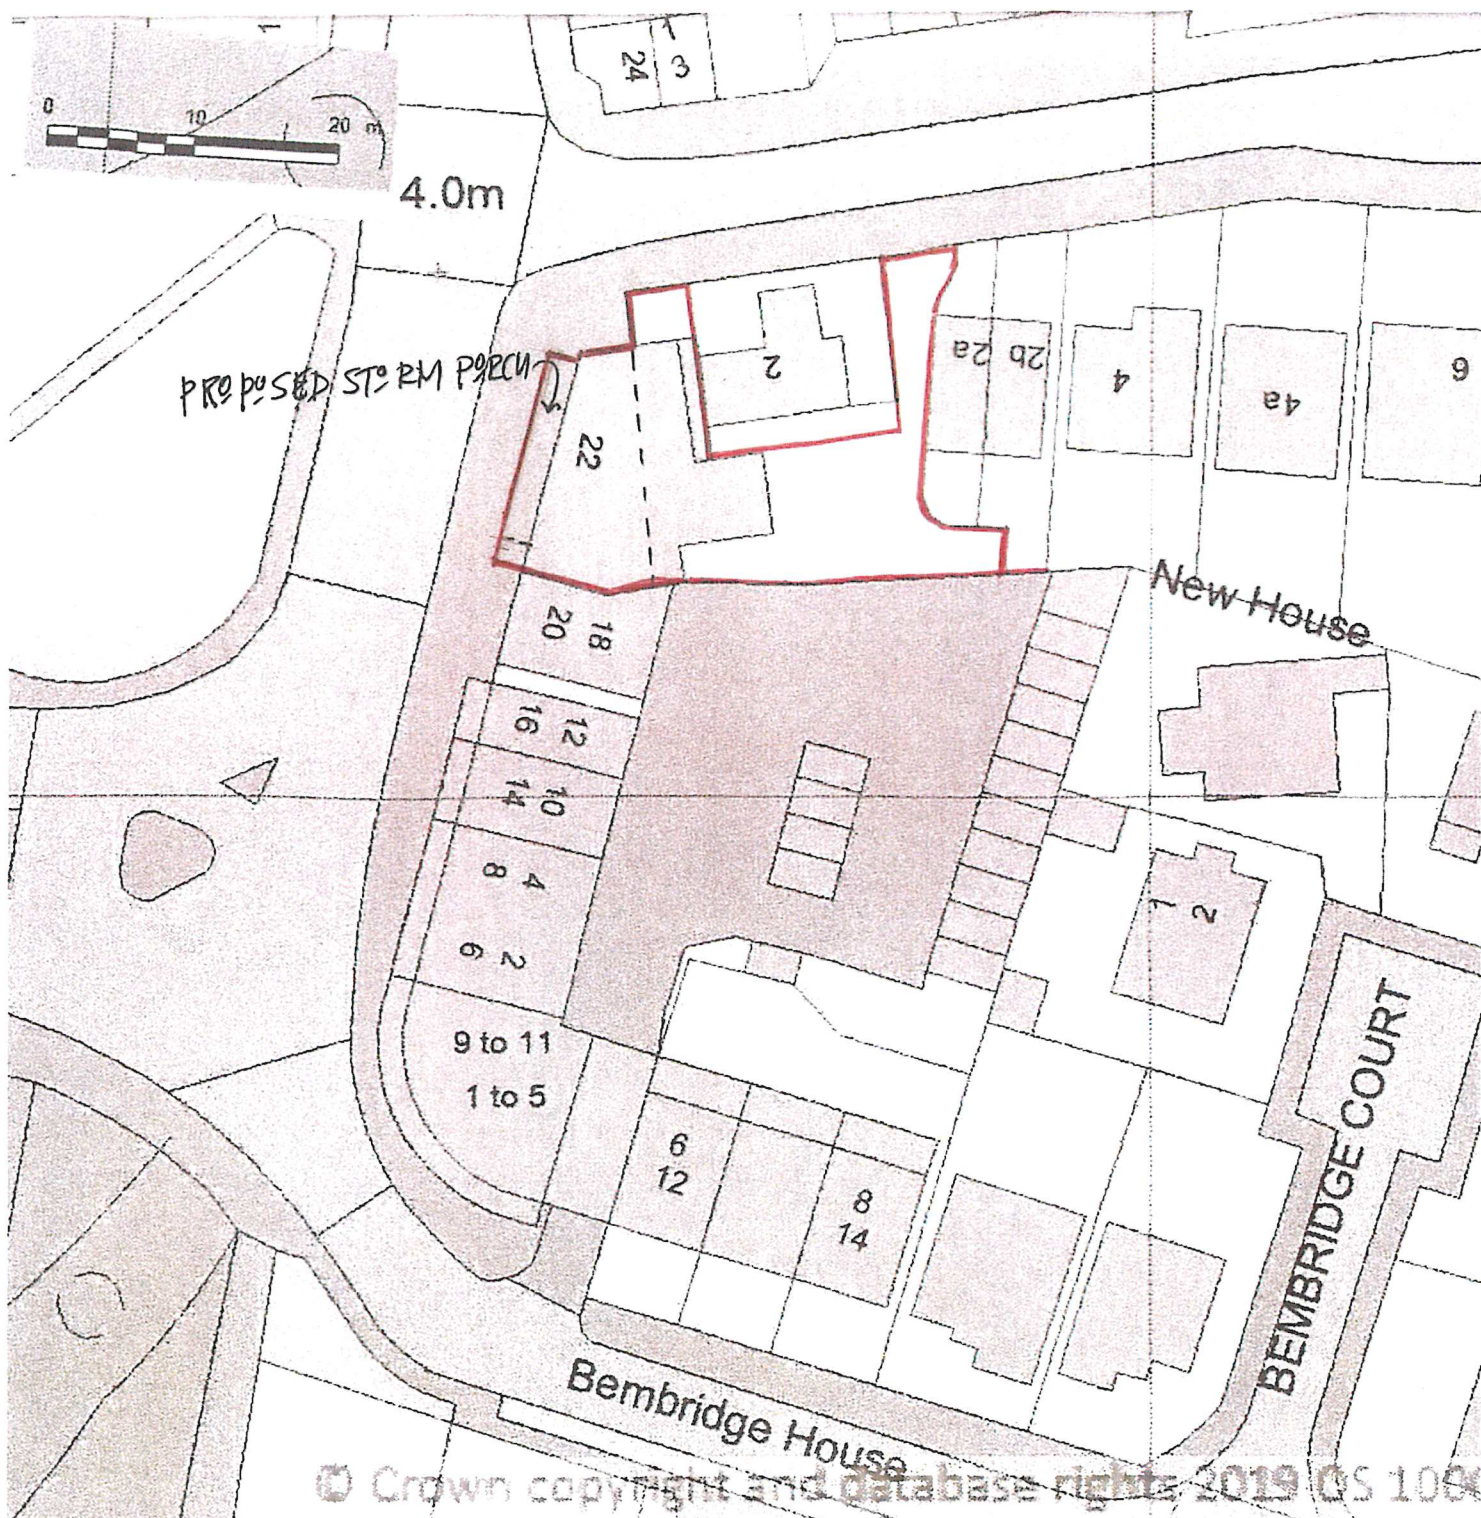

PROPOSED BLOCK PLAN - 22 RAIN'S LANE - HAYLING ISLAND
 ARCHITECTURAL PLANNING LIMITED.
 SCALE 1:500 @ A4.
 OCT. 2019.

Supplied by Streetwise Maps Ltd
www.streetwise.net
 Licence No: 100047474
 21/10/2019 08.26