


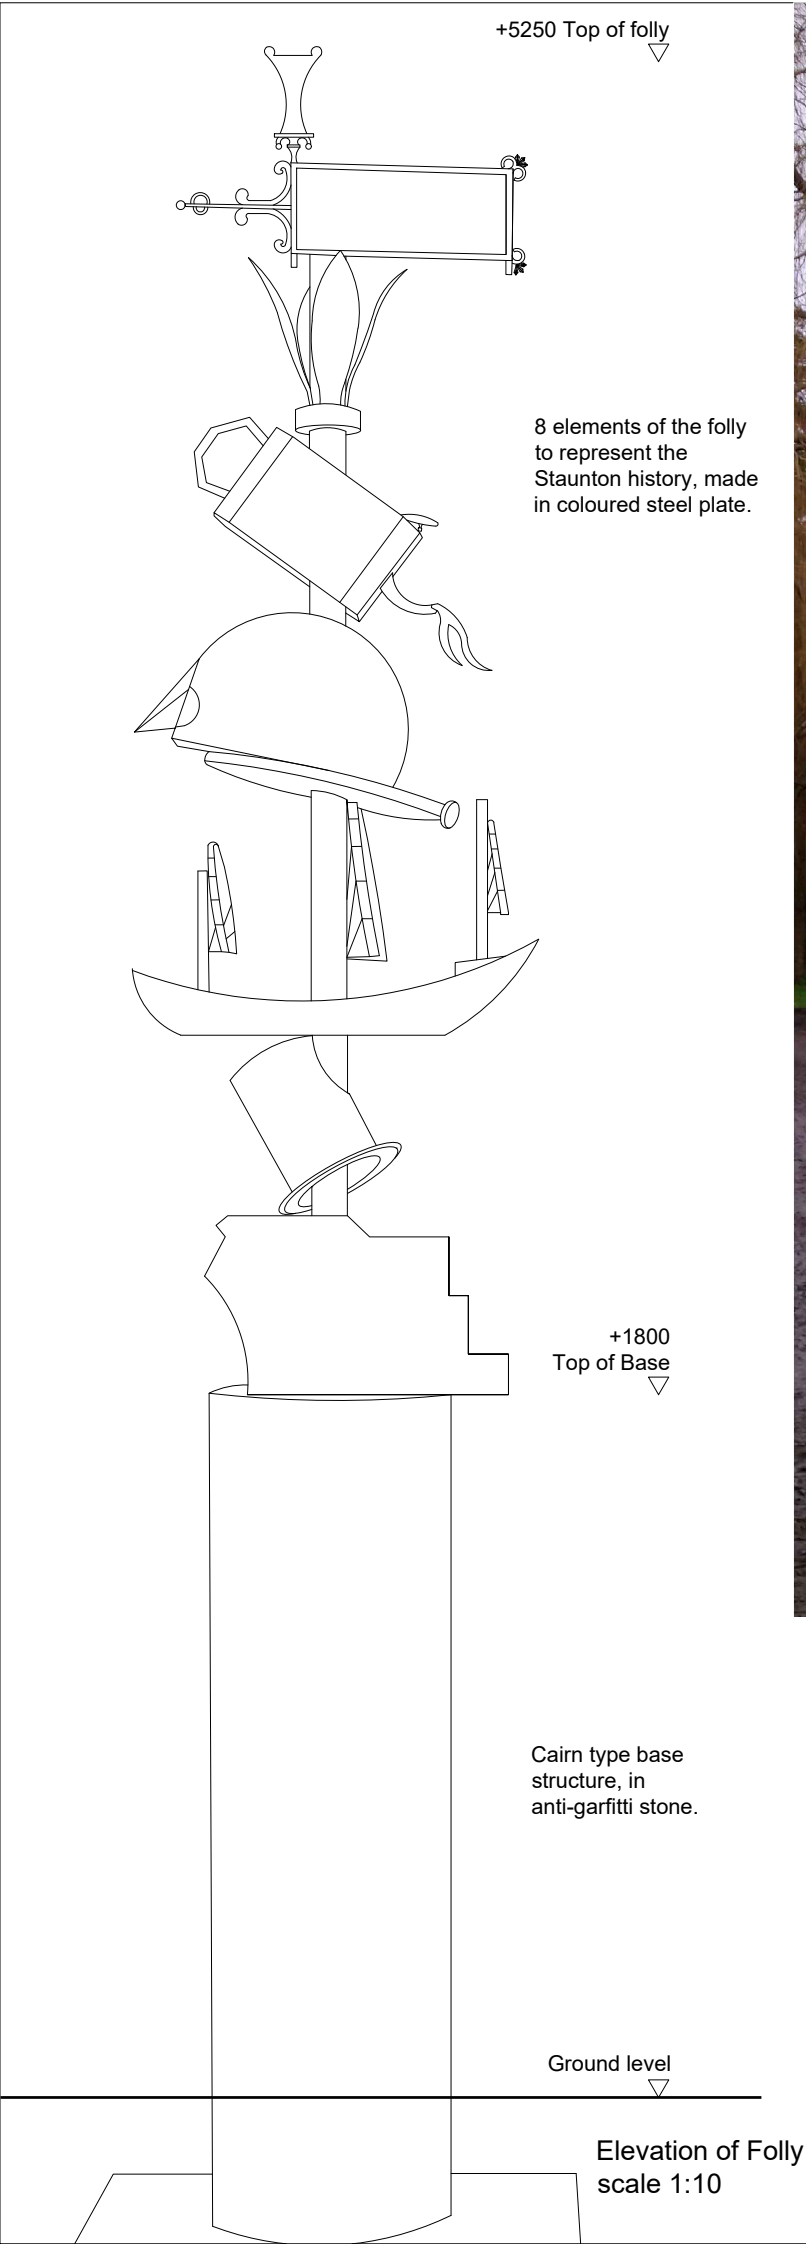


Image to show proposed location of the new 21st Century Folly in the Park

| General Notes            |   |
|--------------------------|---|
| 1.                       | This drawing is © copyright Hampshire County Council 2019. No unauthorised reproduction of any kind is permitted.   |
| 2.                       | No dimensions to be scaled from this drawing. Verify all dimensions prior to construction. Immediately report any discrepancies on the document to the Architect/Contract Administrator. This document shall be read in conjunction with associated models, specifications and related consultant's documents. |
| 3.                       | Drawing to be read with all relevant Architectural, Interiors, Structural, M&E, Drainage/Public Health, Landscape, Civils and Interiors drawings and specifications.   |
| 4.                       | This map is reproduced from Ordnance Survey material with the permission of Ordnance Survey on behalf of the controller of Her Majesty's Stationery Office © Crown copyright. Unauthorised reproduction infringes Crown Copyright & may lead to prosecution or civil proceedings (100019180) 2019.             |
| Hampshire County Council |   |

Notes:

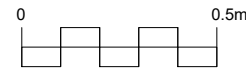

|                               |            |    |    |
|-------------------------------|------------|----|----|
|                               |            |    |    |
|                               |            |    |    |
| Updated Location for Planning | 03/02/2020 | SA | SF |
| Planning                      | 01/04/2019 | IM | SA |

| Rev | Description | Date | By | Chkd |
|-----|-------------|------|----|------|
|-----|-------------|------|----|------|

HCC Property Services,  
Three Minsters House,  
76 High Street, Winchester SO23 8UL  
tel: (01962) 847801



PROJECT NAME  
Staunton Country Park A Regency Landscape Reveale

SHEET NAME  
21st Century Folly  
Elevation and images  
---

| SCALE     | DRAWN | CHKD | APPR |
|-----------|-------|------|------|
| 1:10 @ A1 | IM    | SA   | XXX  |

| DRAWING No.           | project code - originator - volume - level - type - role - number | version |
|-----------------------|-------------------------------------------------------------------|---------|
| P11360-HCC-ZZ -12.2.1 | B                                                                 | 00      |

| code | description |
|------|-------------|
|------|-------------|

Planning