


THIS DRAWING HAS BEEN PRODUCED FOR PLANNING PURPOSES ONLY, THIS IS NOT A WORKING DRAWING, FOR FURTHER INFORMATION CONTACT KALOTEC LTD.

No changes to existing boundary treatment


Proposed single storey extension subject to separate planning application

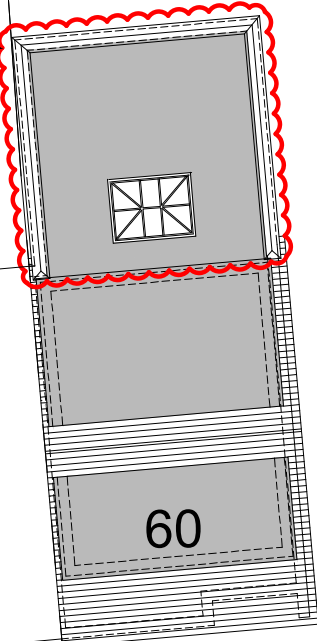

66

56

Existing / Proposed car parking for 3no. cars

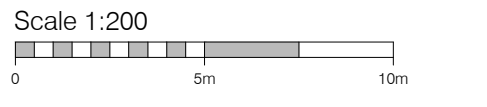

Revisions

Morelands Road



CLIENT Mr A Fry		
SITE 60 Morelands Road, Widley		
TITLE Loft Conversion - Block Plan		
SCALE 1:200 (A3)	DRAWING NO. KALO-0230-02	REVISION
DATE Jan 20		
DRAWN	CHECKED	
Kalotec Limited, Cams Hall, Fareham, Hampshire, PO16 8AB Telephone: 01329 227 424 Email: info@kalotec.co.uk Website: www.kalotec.co.uk		
COPYRIGHT © KALOTEC LIMITED		