


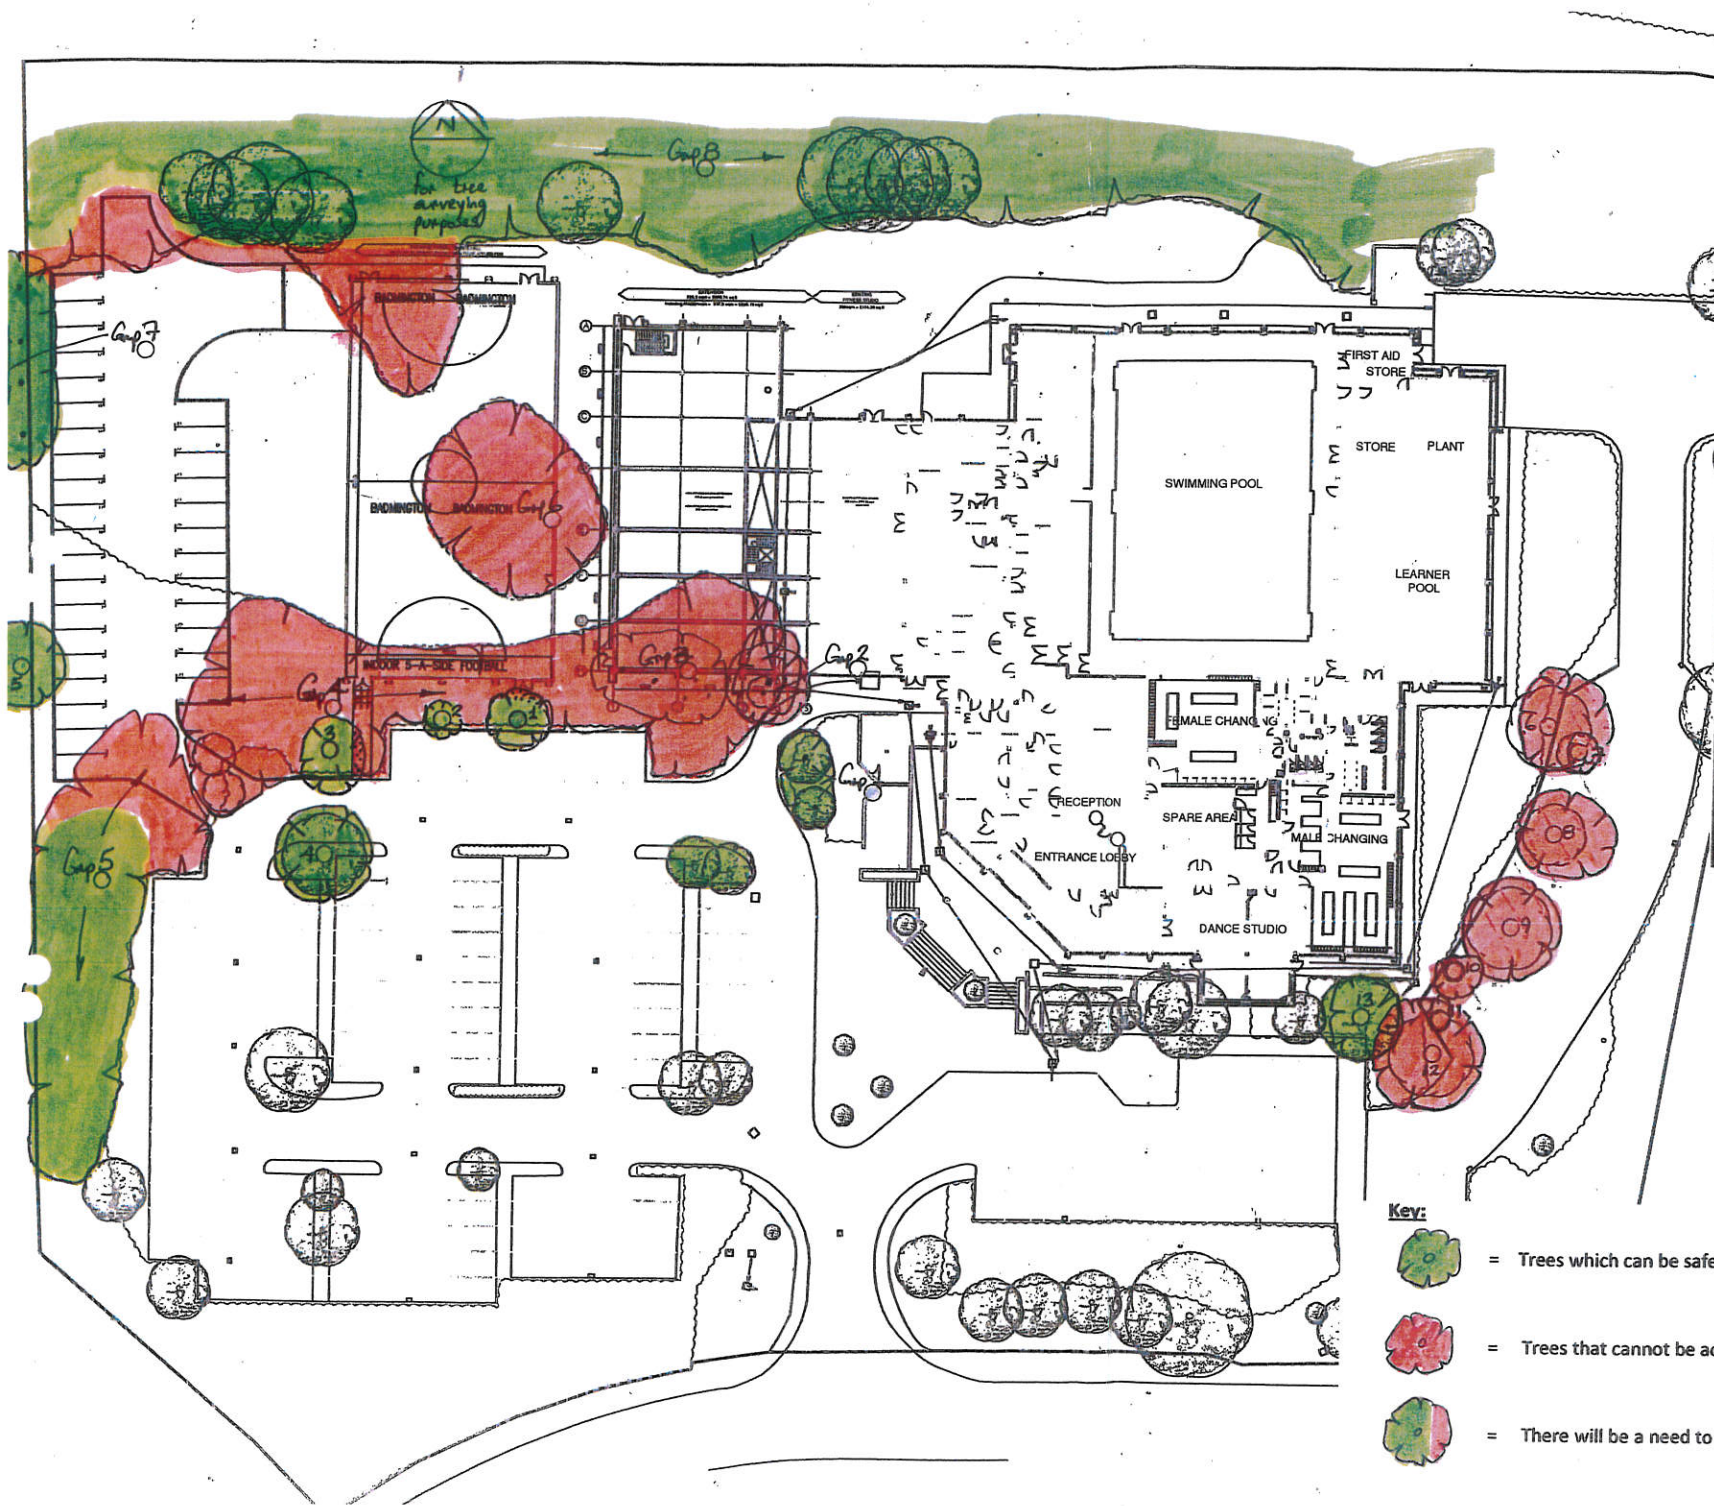

project	Waterlooville Leisure Centre Waterberry Drive Waterlooville
client	Horizon Leisure Centres
title	Tree Retentions & Removals Plan
dwg no.	BJH.03
scale	1:500 @ A3
date	December 2012
job no	0611
drawn by	bjh

Bernie Harrison LL Arb.
 3 bouconne cottages • south haring • west sussex • GU21 5PJ
 tel: 01730 829297 • mobile: 017675 520881 • email: bernie.harrison@virgin.net • VAT Reg No: 851 5356 16

Key:

-  = Trees which can be safely retained and protected
-  = Trees that cannot be accommodated and would have to be removed
-  = There will be a need to prune back the branches of these trees as shown