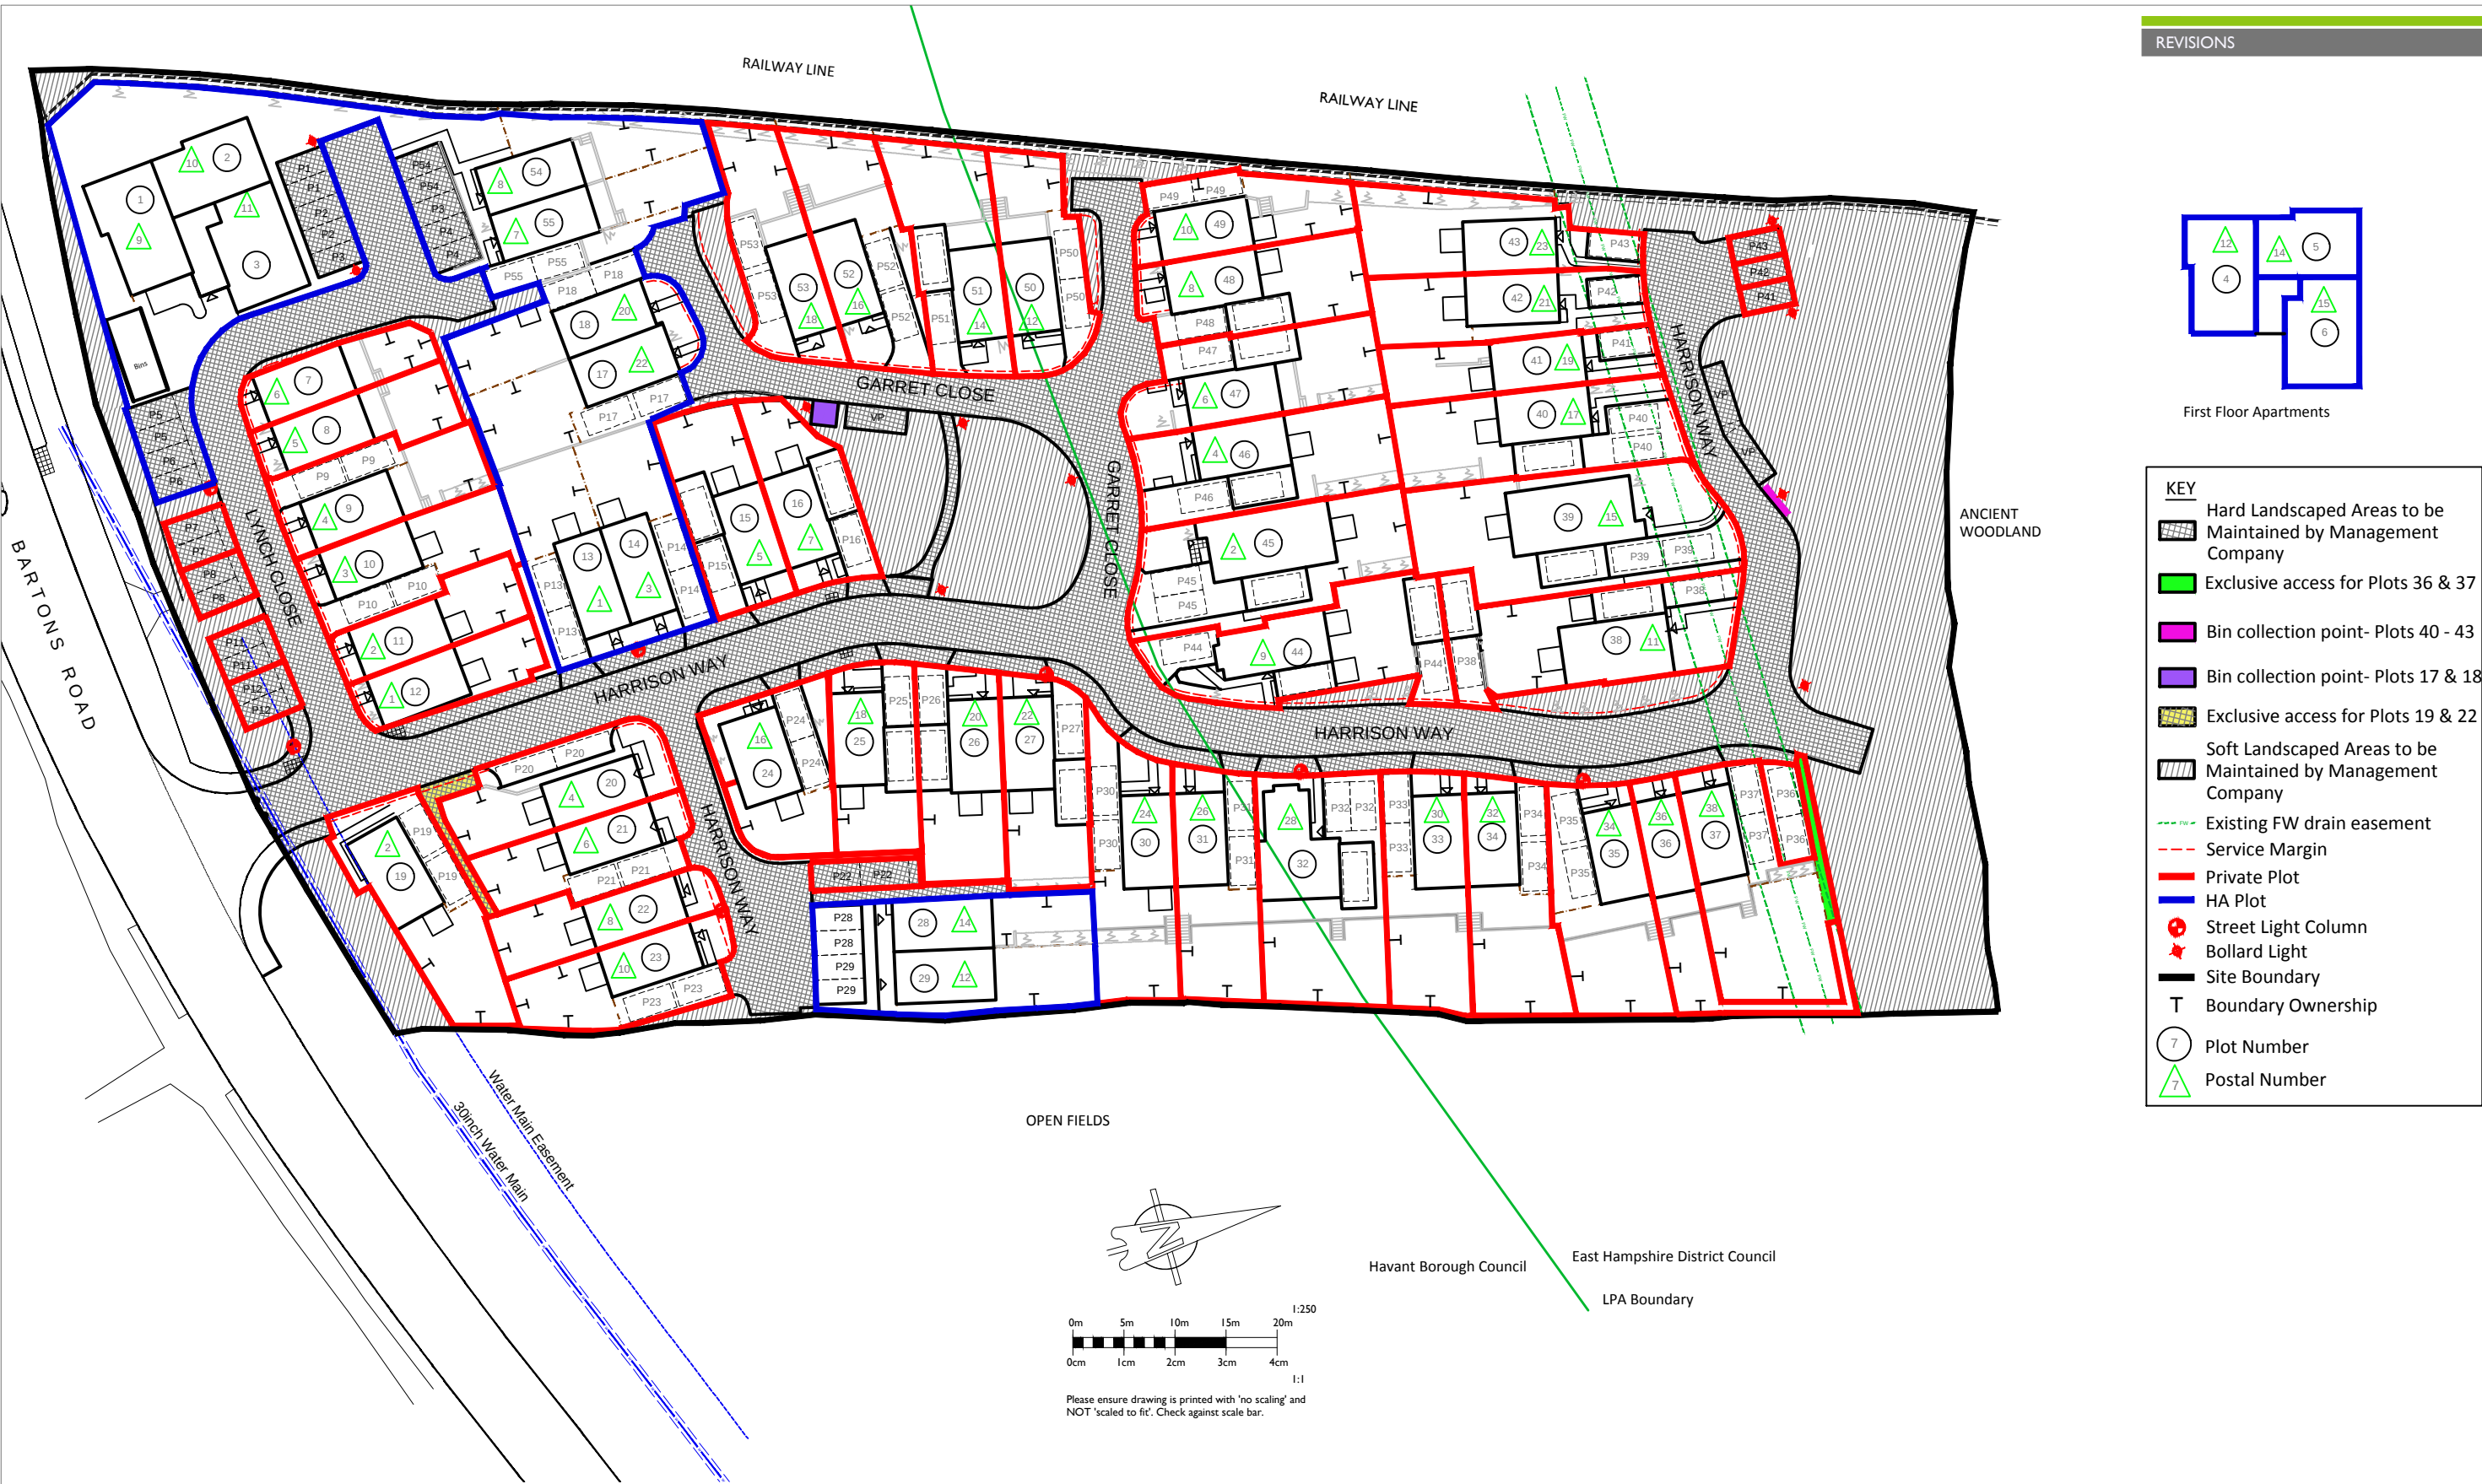


First Floor Apartments

- KEY**
- Hard Landscaped Areas to be Maintained by Management Company
 - Exclusive access for Plots 36 & 37
 - Bin collection point- Plots 40 - 43
 - Bin collection point- Plots 17 & 18
 - Exclusive access for Plots 19 & 22
 - Soft Landscaped Areas to be Maintained by Management Company
 - Existing FW drain easement
 - Service Margin
 - Private Plot
 - HA Plot
 - Street Light Column
 - Bollard Light
 - Site Boundary
 - Boundary Ownership
 - Plot Number
 - Postal Number

PROJECT
Bartons Road
Havant

Linden Homes South

Project type Housing	Drawing classification	Work stage	SCALE 1:625	SHEET SIZE A3	SHEET No. 1 of 1	DRAWN	CHKD	DATE	CAD FILE
DRAWING TITLE Conveyance Plan			Information						
			The Studio, Unit 17, Vicarage Farm, Winchester Road, Fair Oak, Hampshire, SO50 7HD 023 8069 7010 enquiries@urbanpulsedesign.co.uk www.urbanpulsedesign.co.uk						

15-1060-900-E