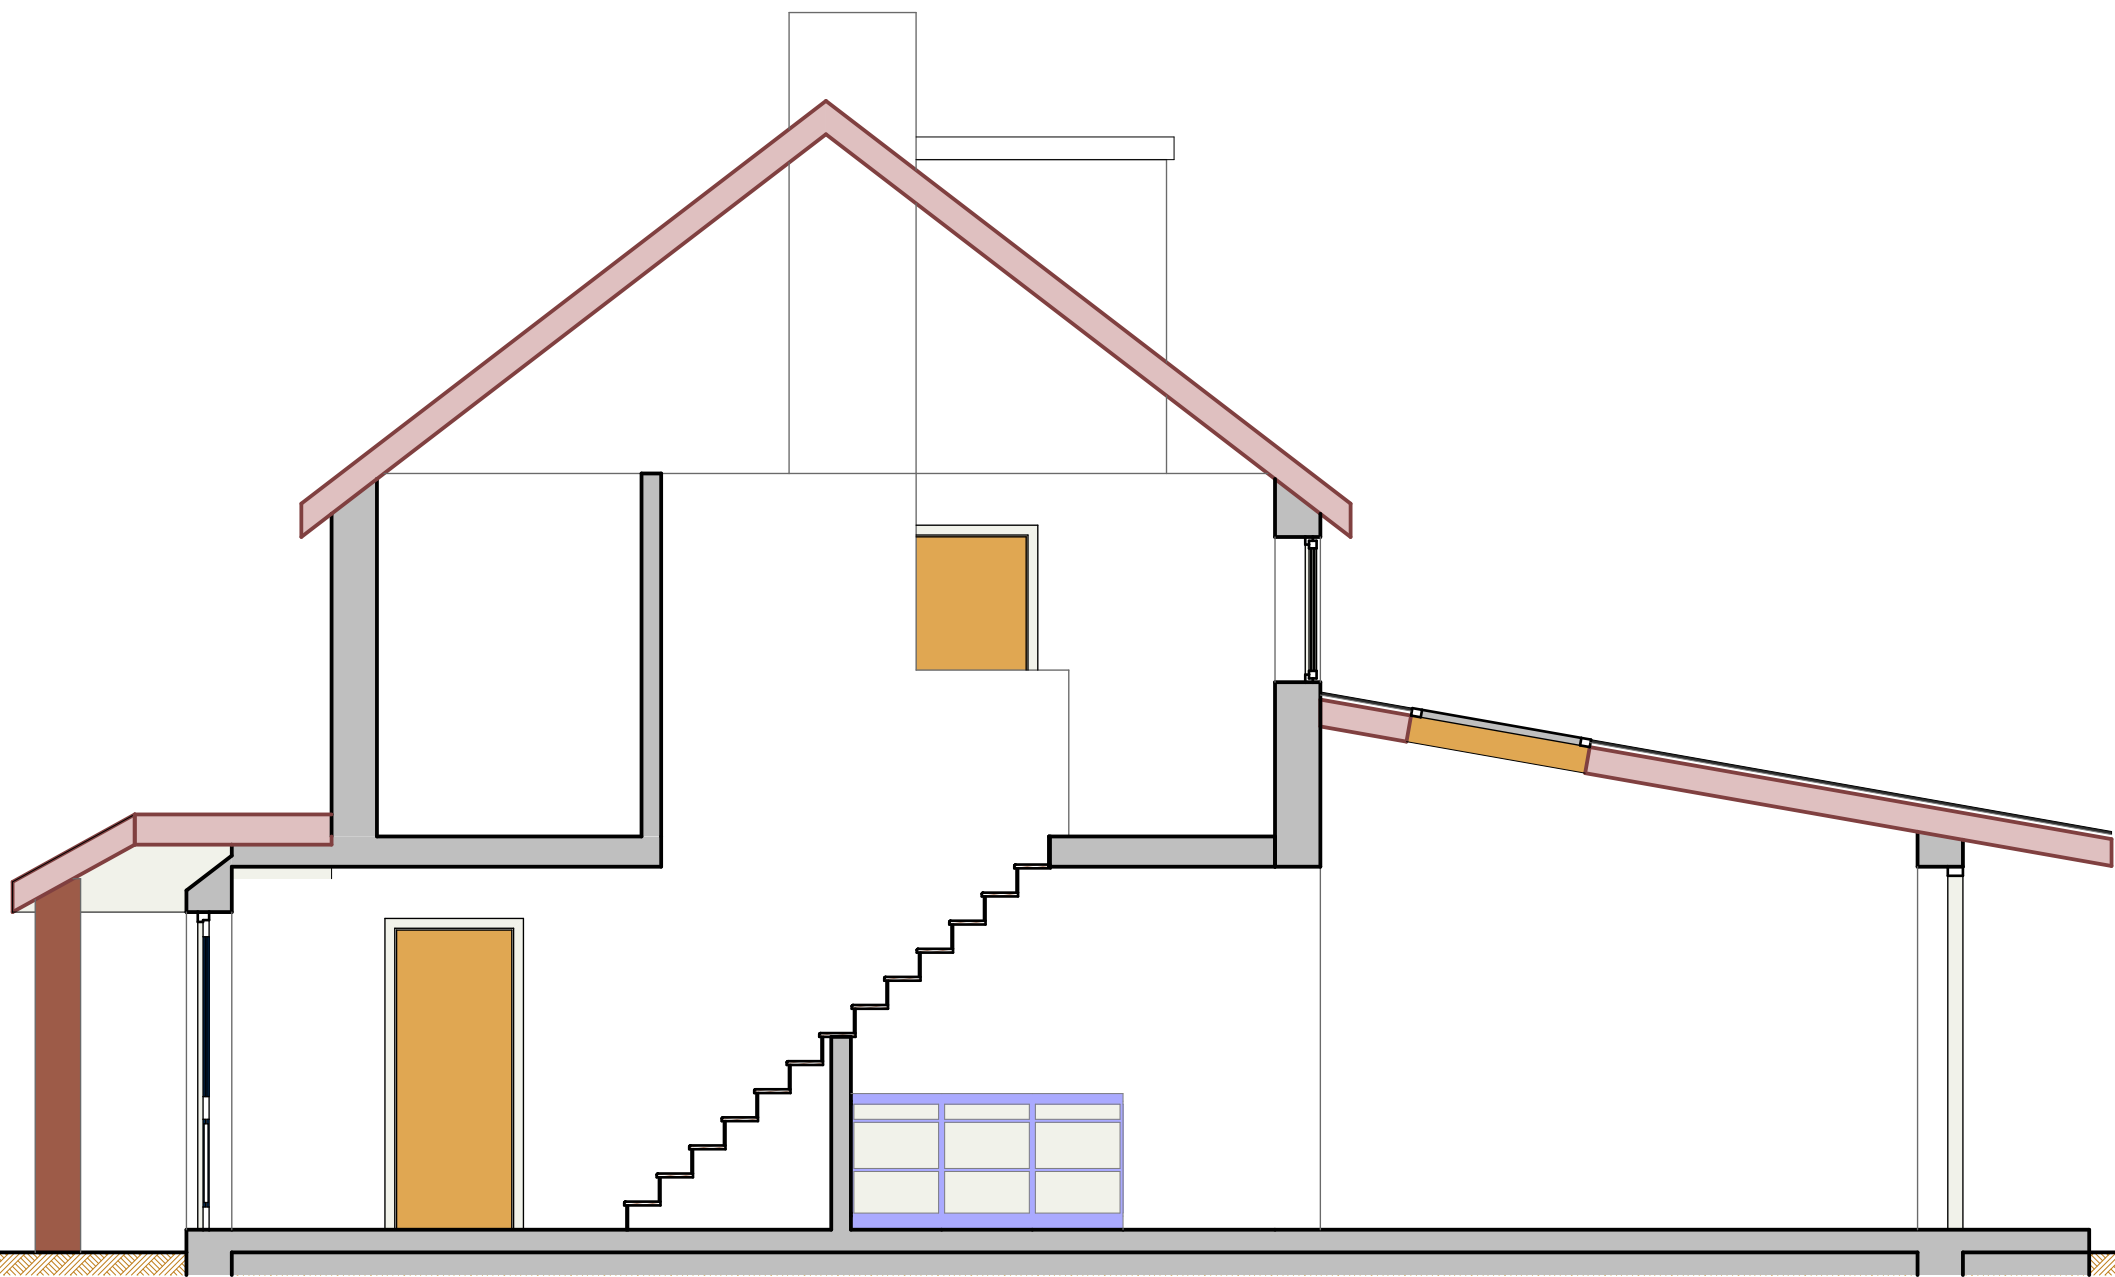


**Downland
Design Ltd.**

Issue Date

Date printed

30/10/2019

For:

Mr & Mrs T Barrett

Proposed Alterations

80 Horndean
Road
Emsworth
PO10 7PU

Proposed
Sections

Scale @ A3
1:50

Drawing:

Section 01

Drawing Number

project

number

rev

1914 - 04.1