



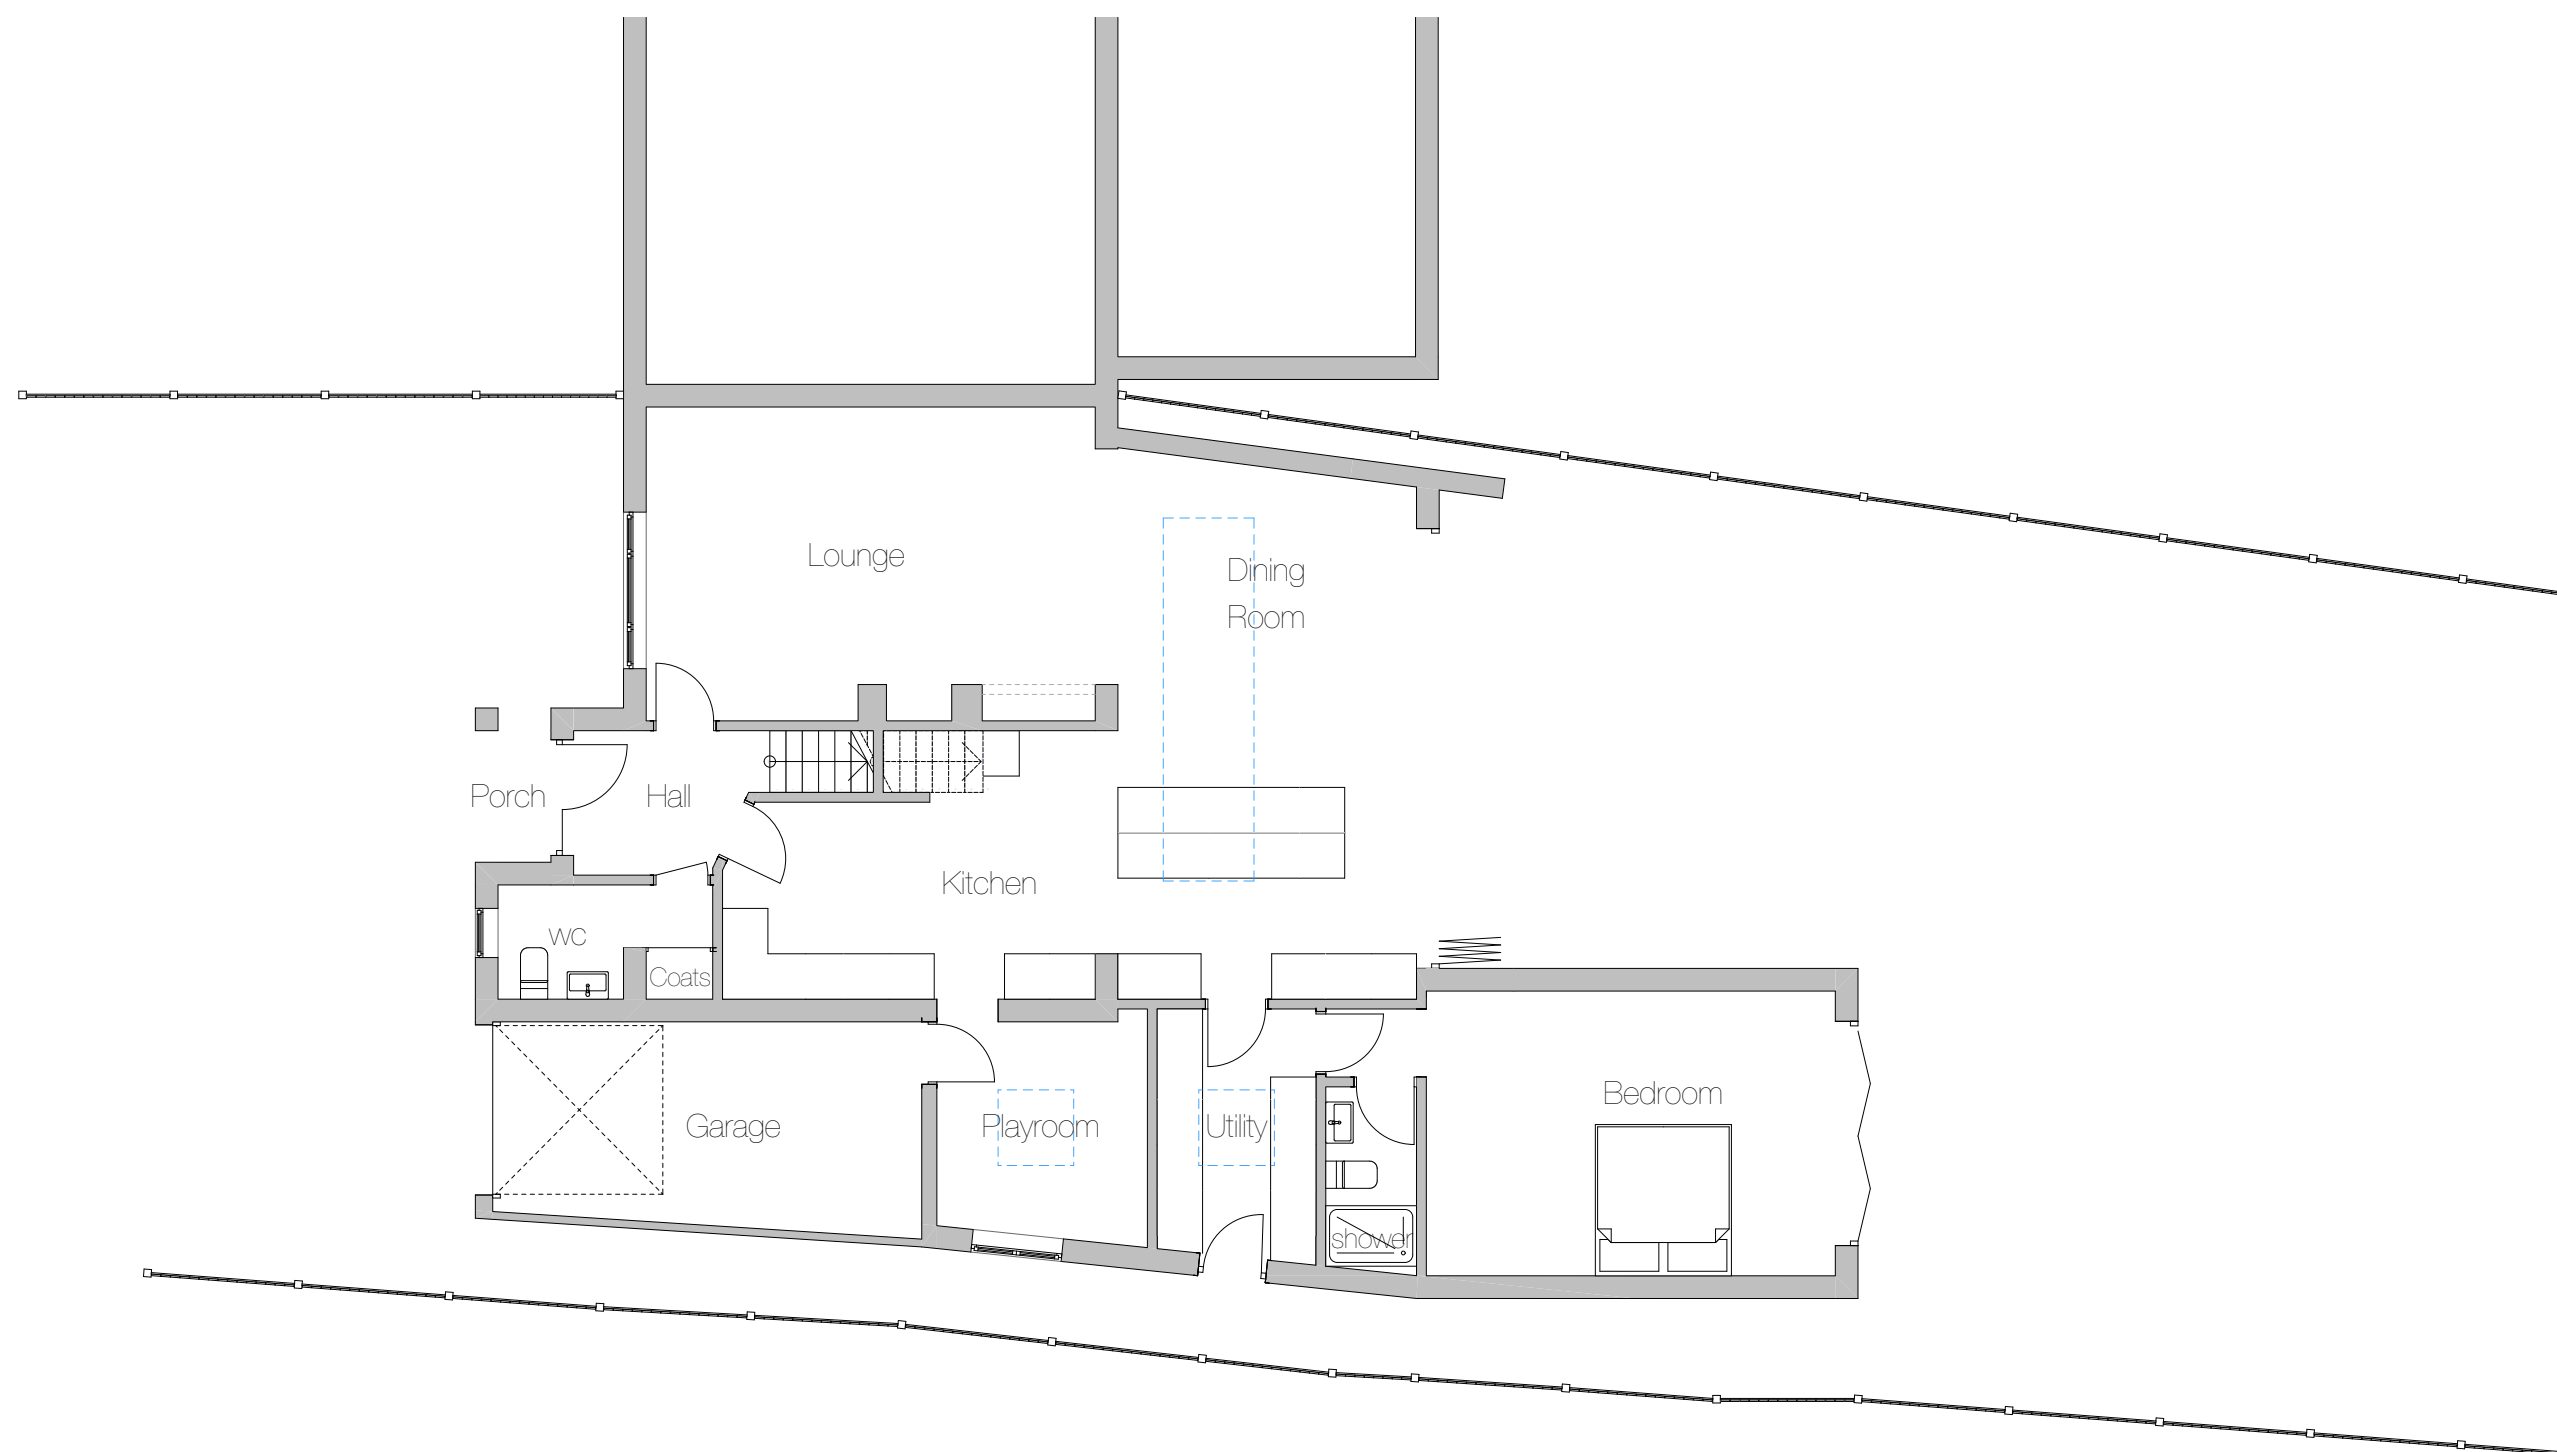

0.

Proposed Ground Floor

1:100

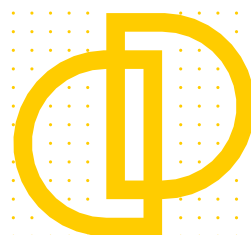

**Downland
Design Ltd.**

Issue Date

Date printed

30/10/2019

For:

Mr & Mrs T Barrett

Proposed Alterations

80 Horndean
Road
Emsworth
PO10 7PU

Proposed Plans

Scale @ A3
1:100

Drawing:

Proposed
Ground Floor
100 A3

Drawing Number

project

number

rev

1914 - 02.2