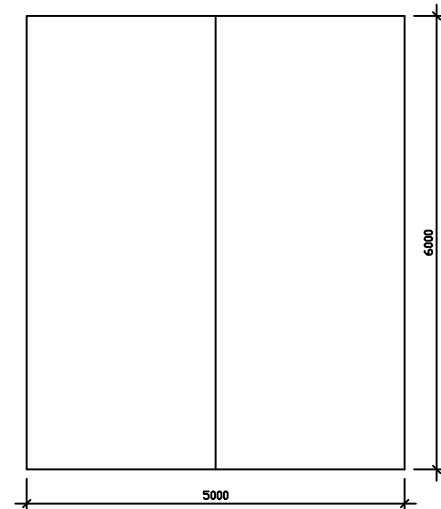
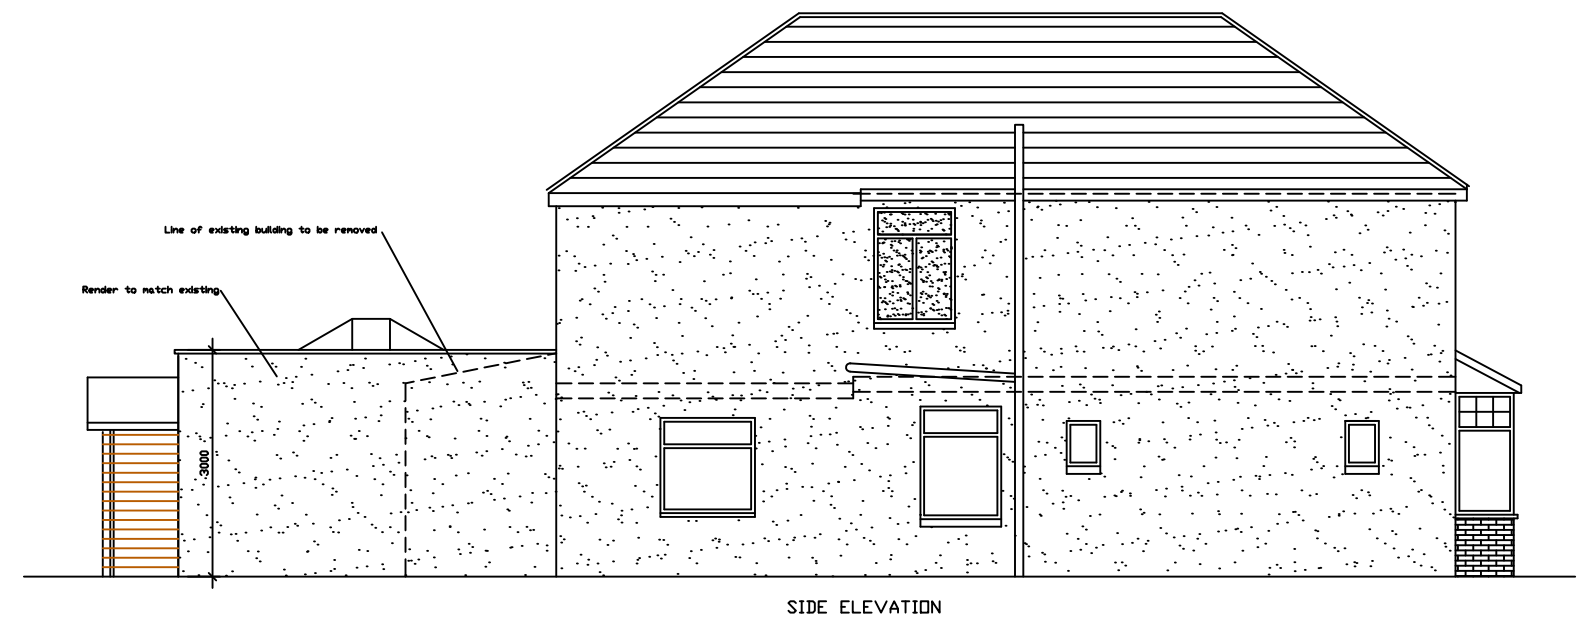
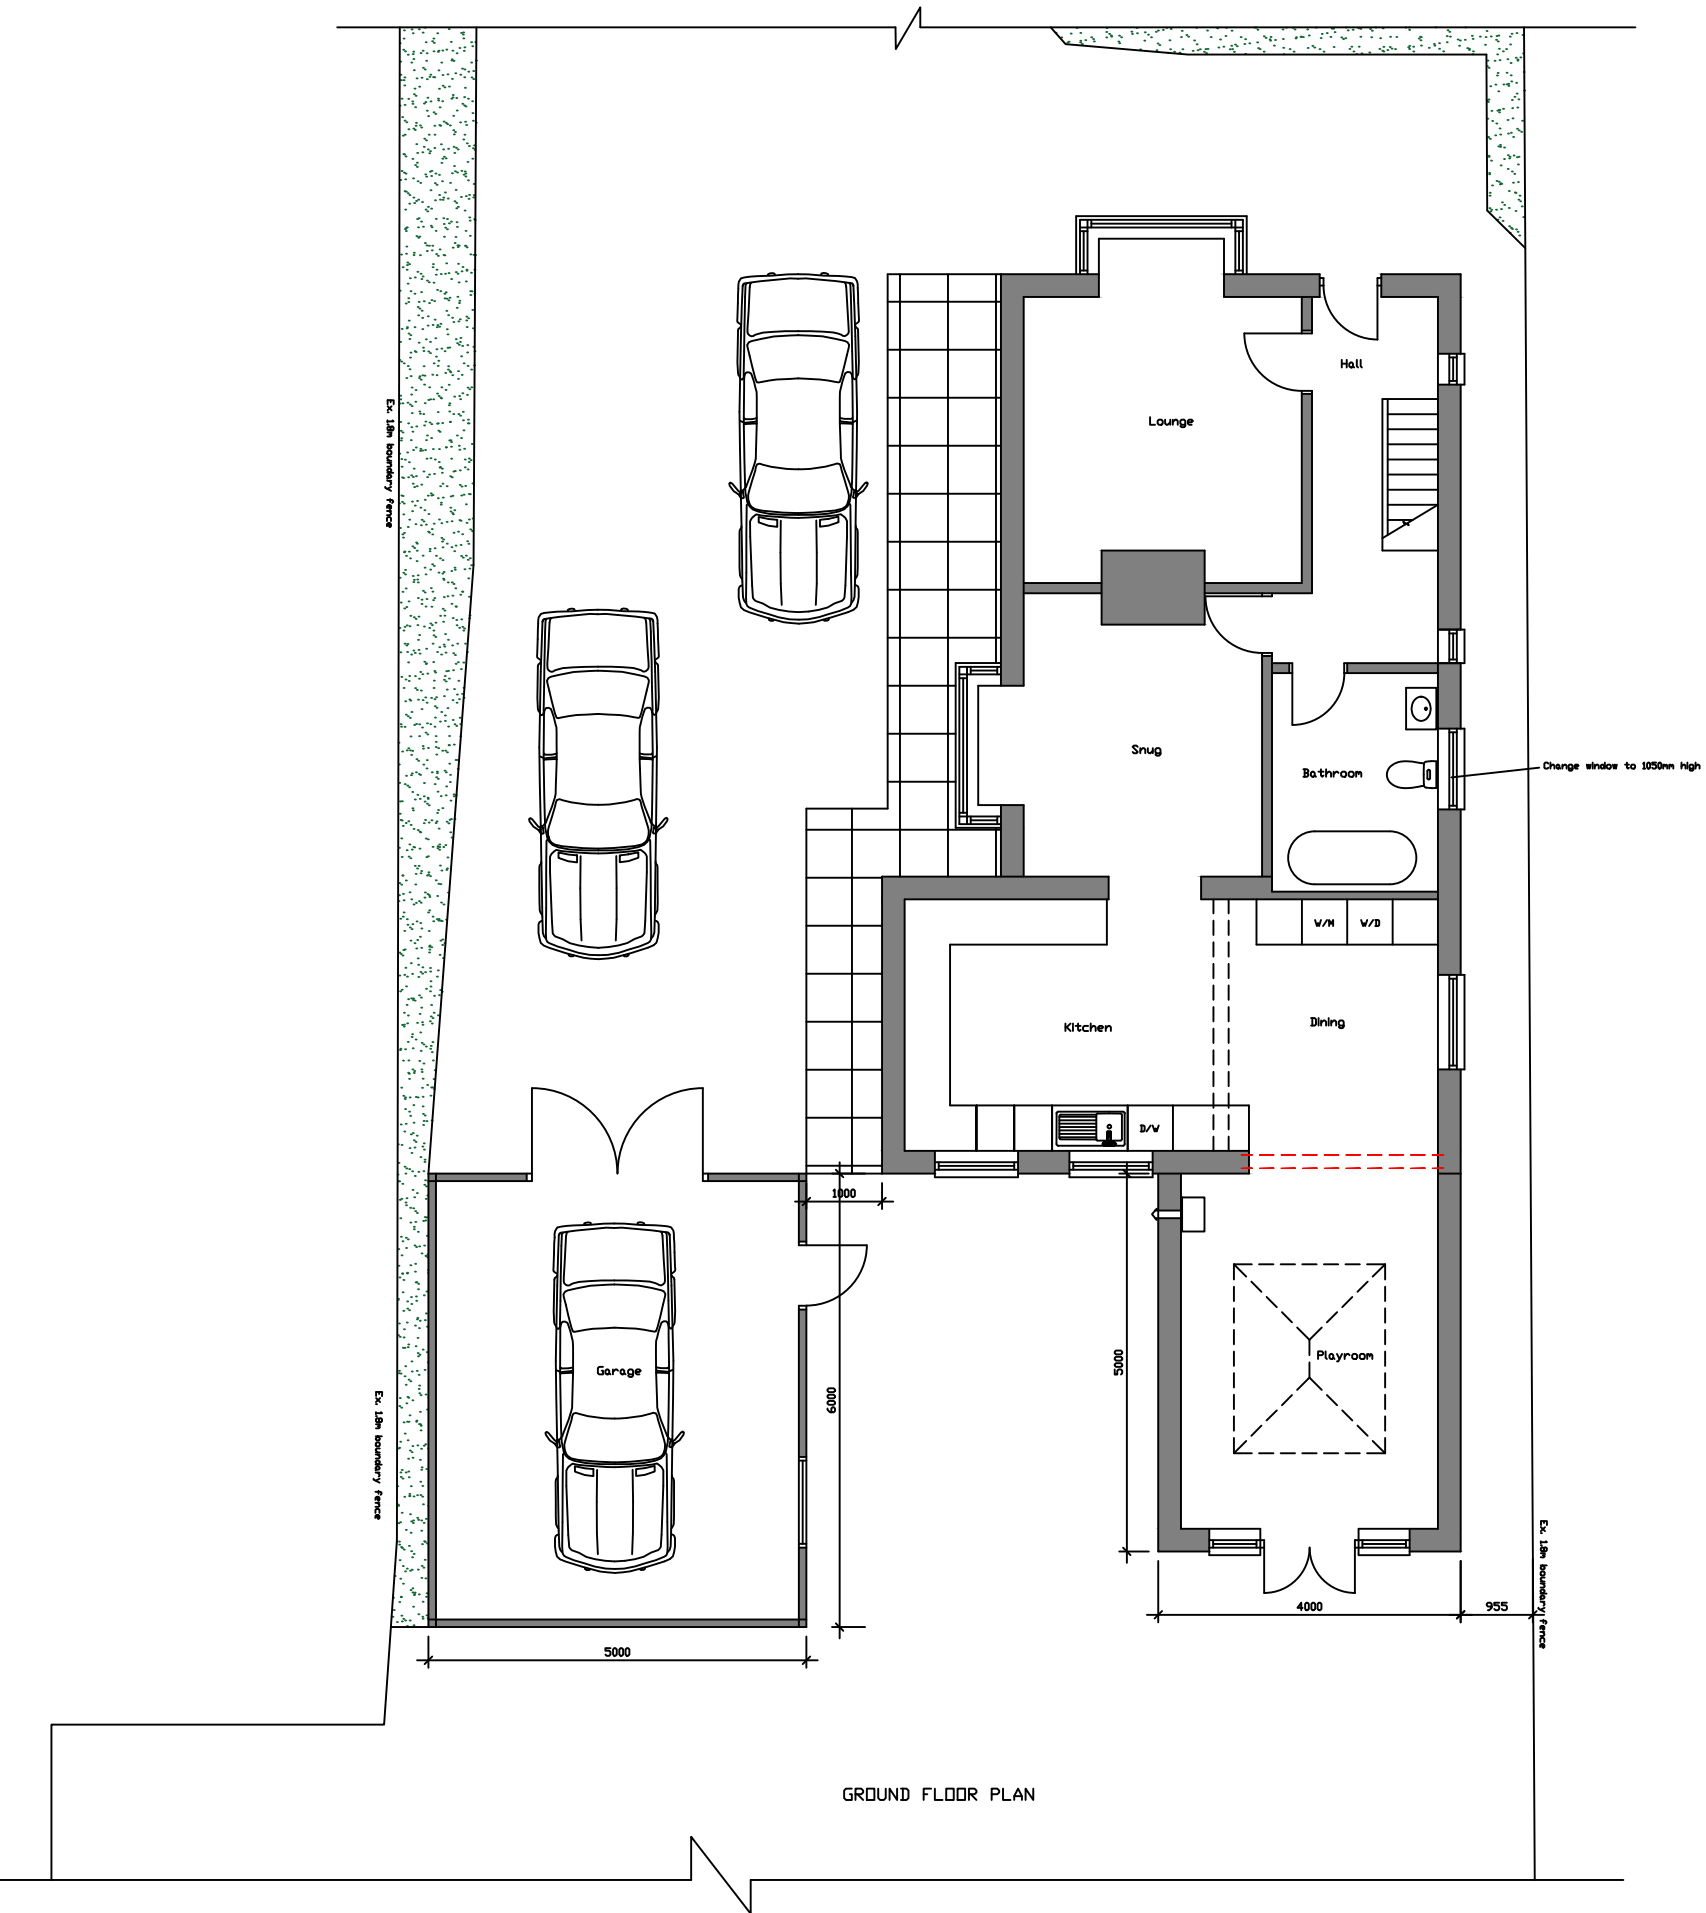
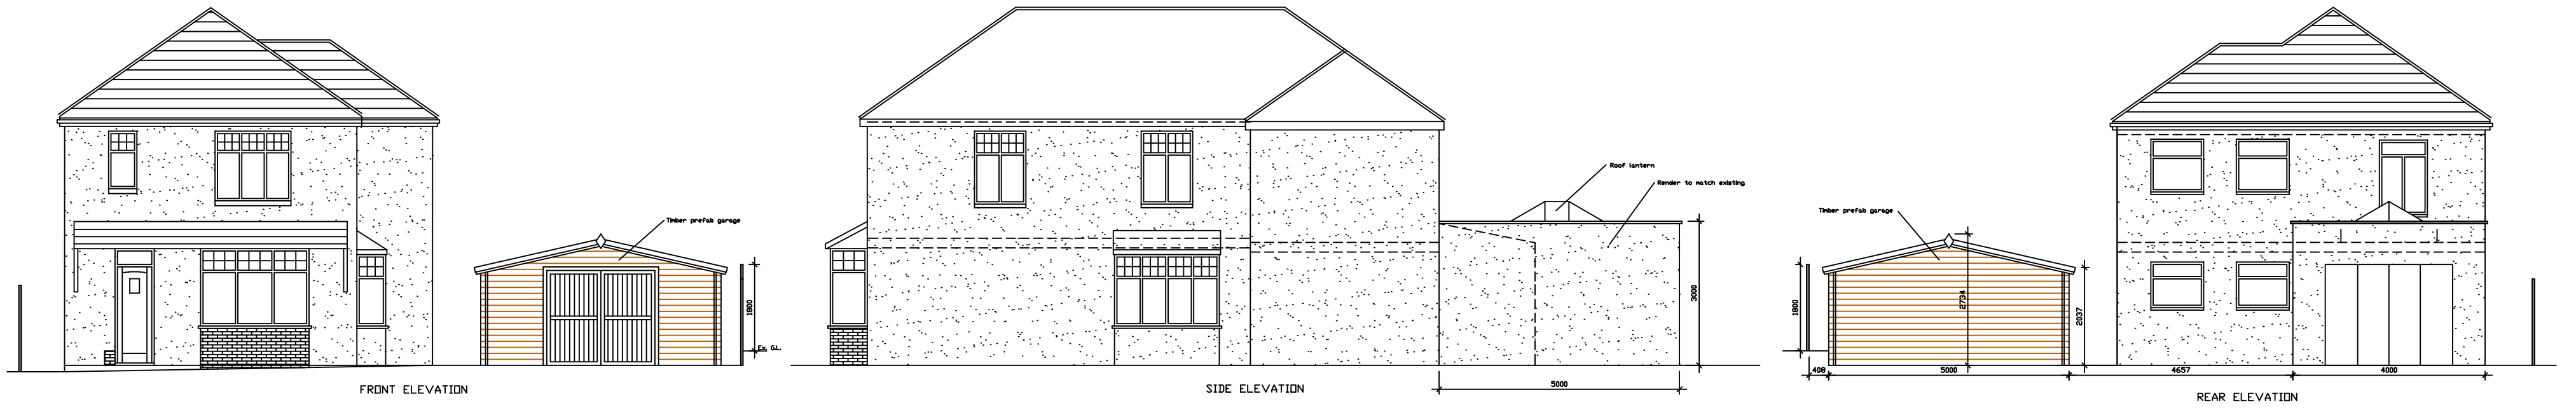


Address: Proposed rear extension and new garage to 2 The Crescent Widley, Waterlooville PO7 5EU	
Drawing Title: Proposed Plans & Elevations	
Drawing Number Planning/002	Scale: 1:100 @ A2
Date: Feb 2020	Rev: