




Proposed Front  
1 : 100

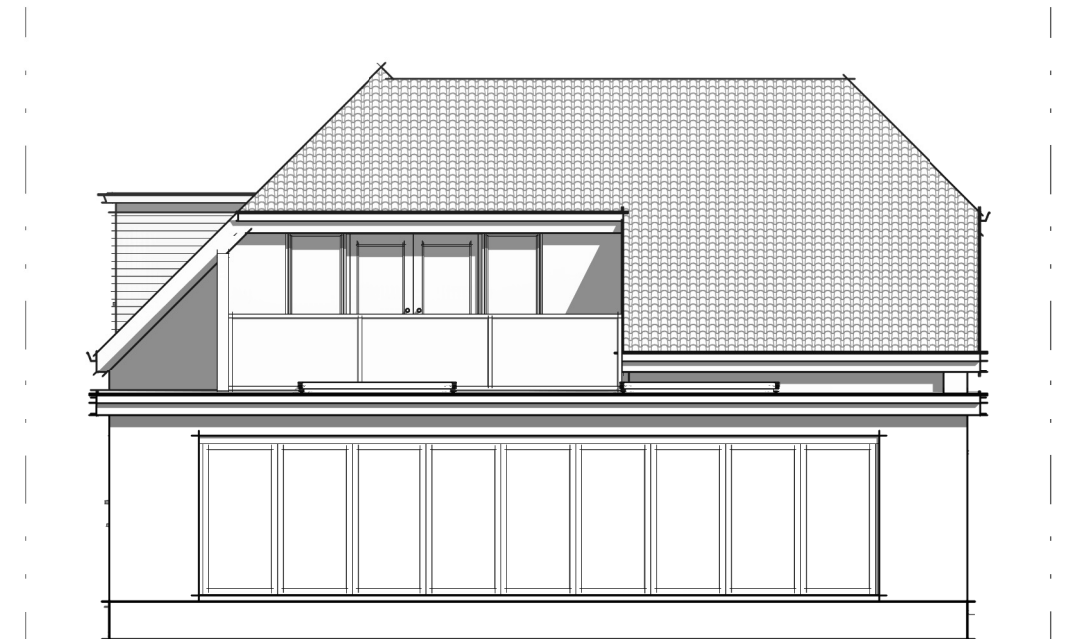


Proposed Rear  
1 : 100




Proposed Side (South)  
1 : 100




Proposed Side (North)  
1 : 100

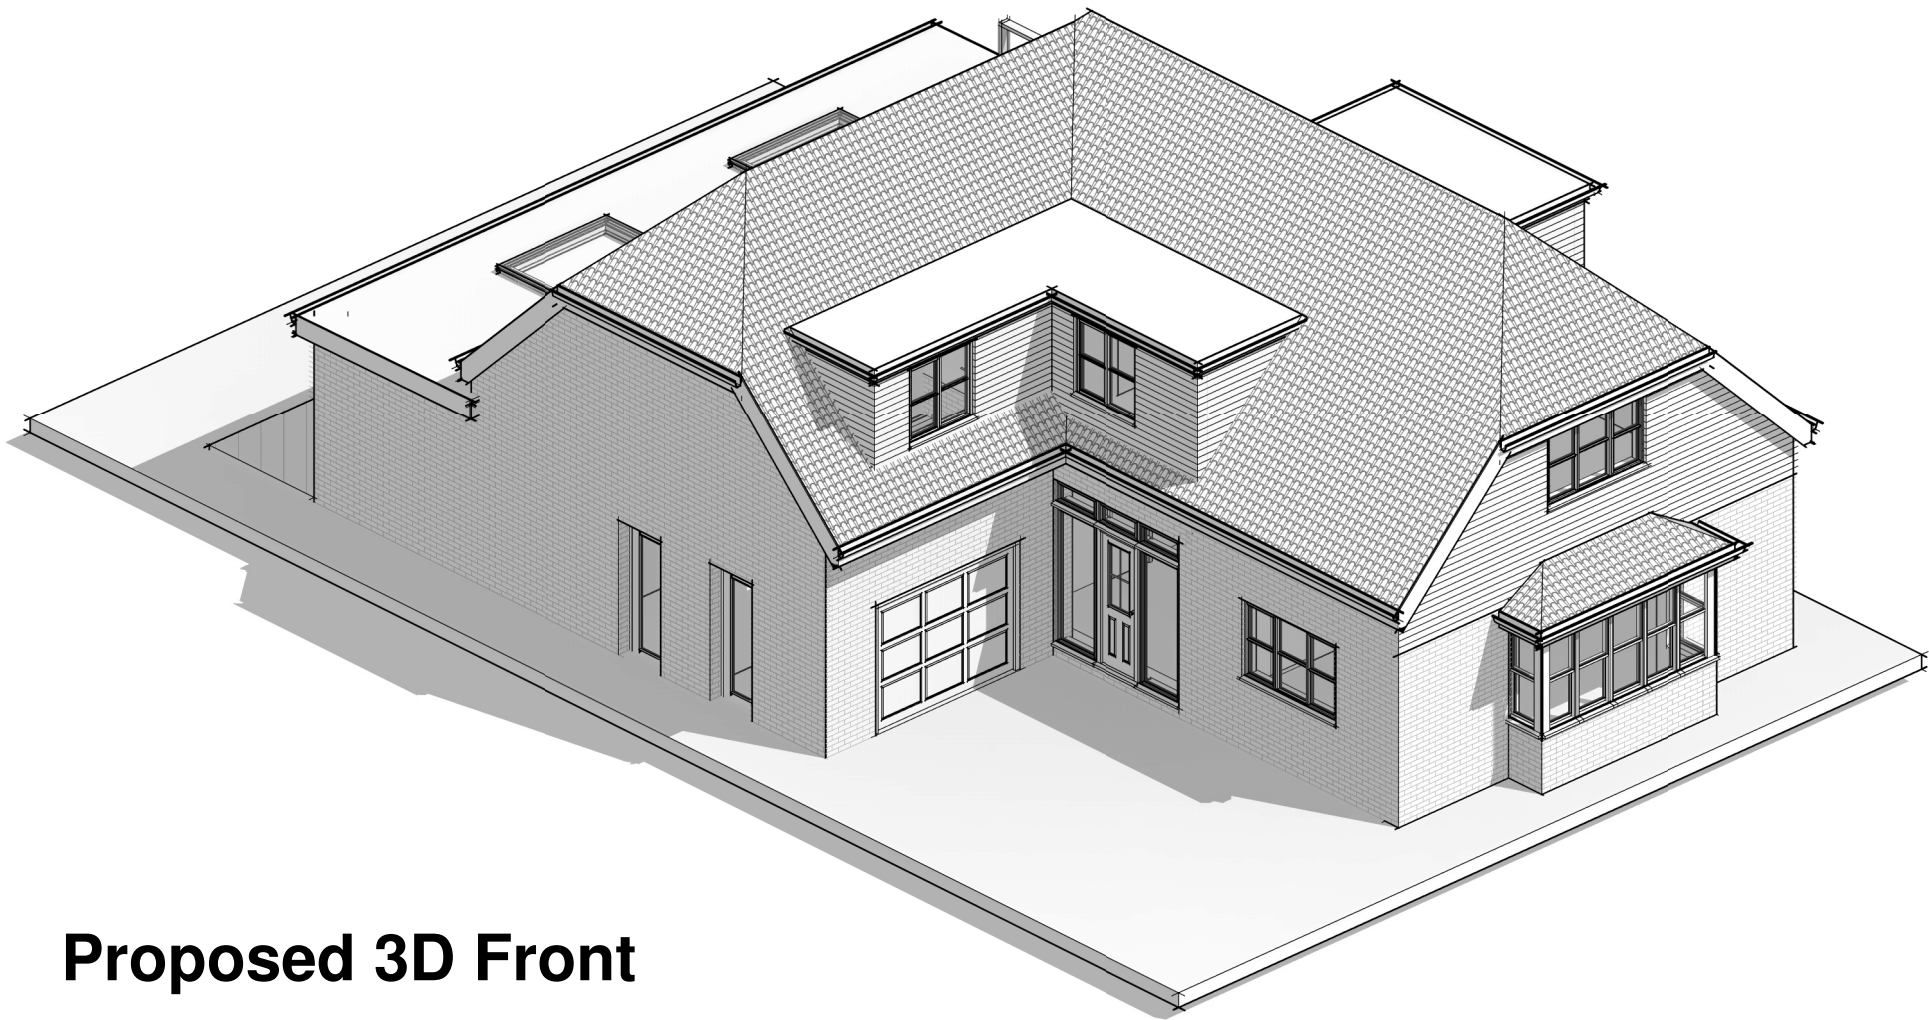

Proposed 3D Front

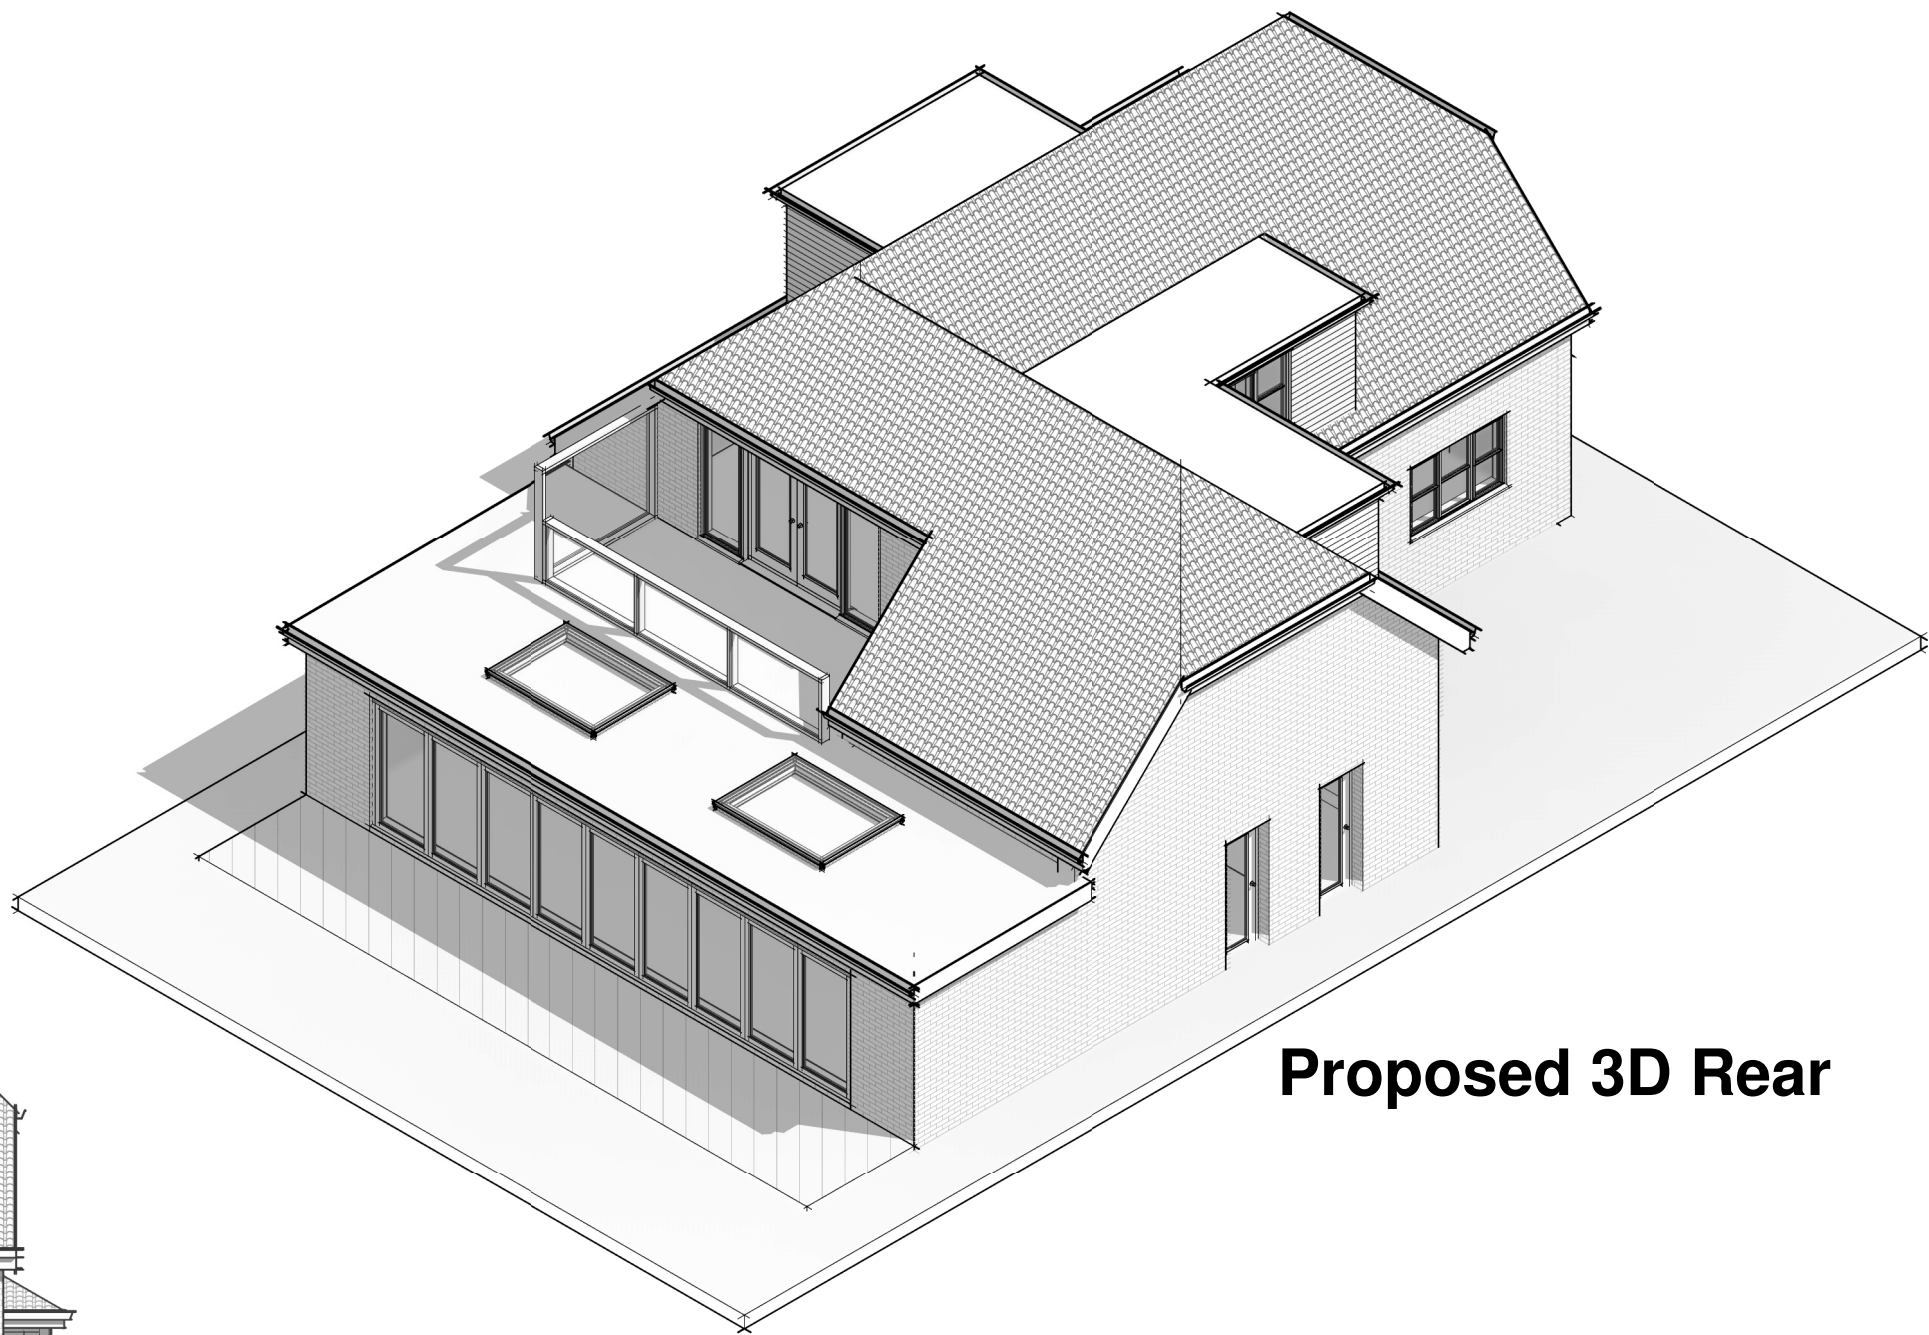

Proposed 3D Rear

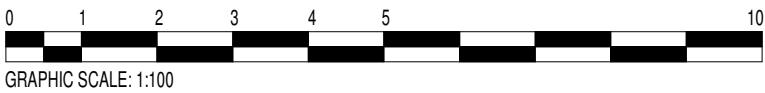

This drawing and the information provided is the property of Thorns-Young Architectural and shall not be copied whole, in part, or used for any other purpose without written permission from the company.

Principle Contractor is to ensure all materials and workmanship complies with Regulation 7 of the Building Regulations whether or not specifically stated on these drawings. It is the Principle Contractors' duty to ensure all works on site are approved by an appointed Building Control body.

Principle Contractor is to ensure dimensions are taken on site before procurement of any materials/work proceeding. Structural members are not to be ordered scaling from this drawing.

Principle Contractor to ensure full compliance with the amended CDM Regulations (2015) if the project requires.

This drawing, unless noted, does not represent compliance with the Party Wall Act 1996 and if required, all agreements are to be in place before works commence.

It is the Principle Contractors' responsibility to ensure Planning/Building Control approvals are in place prior to works commencing. Should works commence prior to relevant approvals Thorns-Young Architectural accept no responsibility.

Do not scale from this drawing except for the purpose of Local Authority Planning department

|      |        |                    |
|------|--------|--------------------|
| A    | OCT 19 | CLIENTS AMENDMENTS |
| Rev. | Date   | Description        |

THORNS YOUNG

ARCHITECTURAL

THORNS-YOUNG LTD

CHARTERED BUILDING CONSULTANTS

www.thornsyounghouse.co.uk

Fareham

21 Middle Road

Park Gate

SO31 7GH

Tel: (01329) 888 322

Portsmouth

232 London Road

North End

PO2 9JQ

Tel: (023) 9267 2883

Client

Mr & Mrs Worland

Job Title

18 Cavendish Drive  
Waterlooville

Drawing Title

Proposed 3D &  
Elevation Views

|       |         |       |    |
|-------|---------|-------|----|
| Scale | 1 : 100 | Sheet | A2 |
|-------|---------|-------|----|

|      |        |          |    |
|------|--------|----------|----|
| Date | AUG 19 | Drawn by | CM |
|------|--------|----------|----|

|               |      |
|---------------|------|
| Drg. No.      | Rev. |
| 3170 · 19 · 4 | A    |