


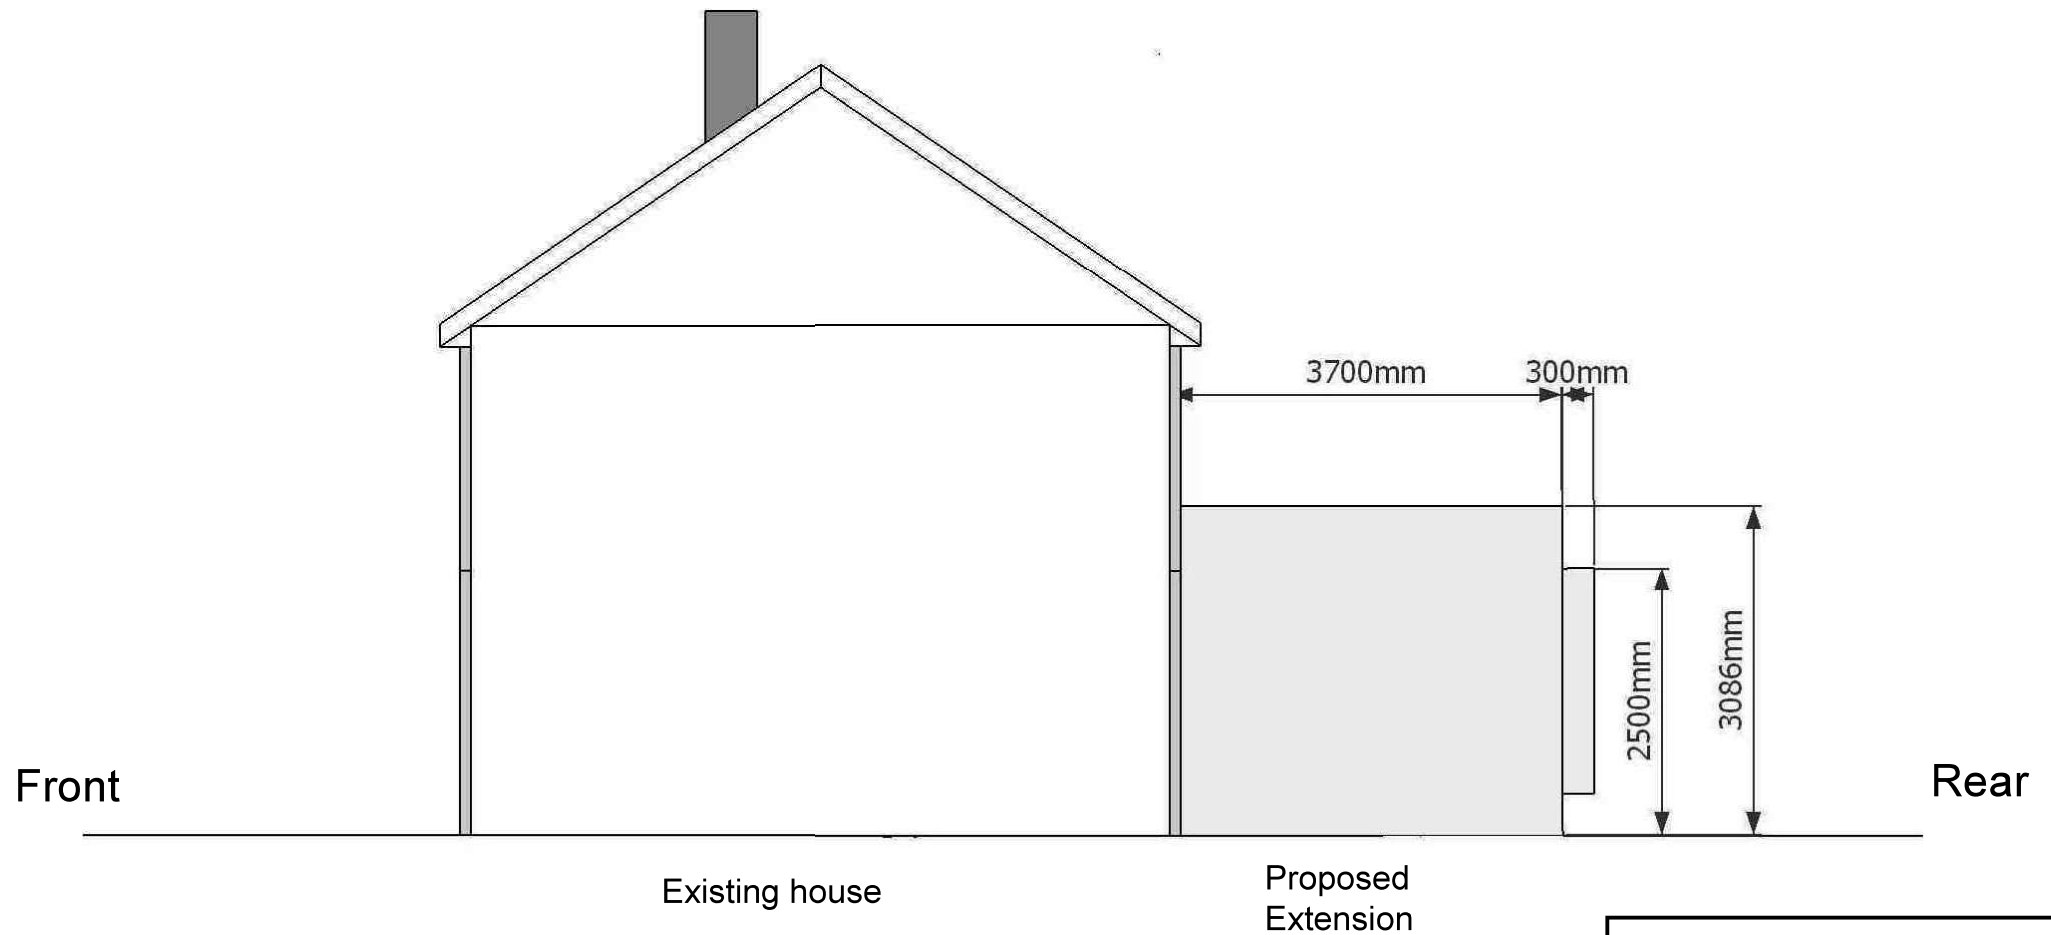

Side Elevation
View looking South - East

Drawing title: 104 Barncroft way
Havant PO9 3AH
- Side view
- Looking South East

Drawing set: Ground Floor Extension

Drawn: Jacek Kochmanski
Date: 31.07.2020 **Scale:** 1:50

Drawing format: A3 **Drawing No:** 5 of 9