




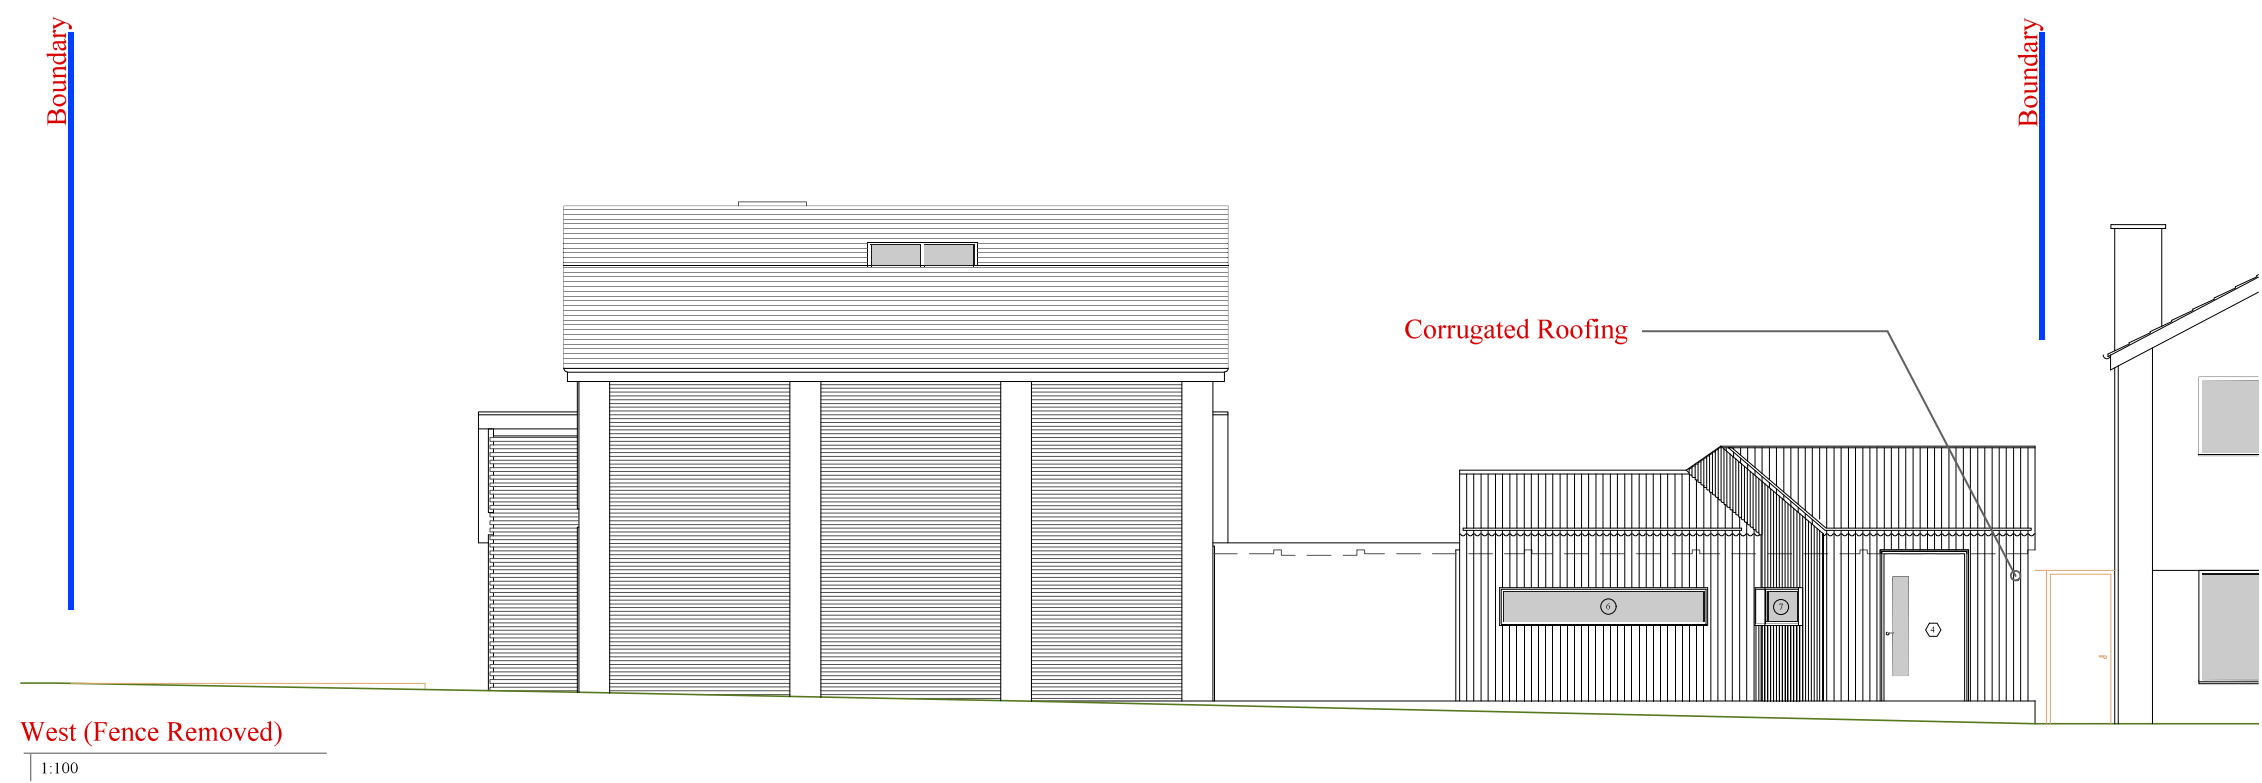

Address 19 Luard Court, Warblington, Hampshire, PO9 2TN	
Drawing Proposed : Elevations	
Scale @ A3 1:100	
Date 06.08.2020	
Issue Date 06.08.2020	
Drawn By NdC	Checked By MD
Job No. 251119	
Drawing No. 207	
Revision 002	
Status For Comment	

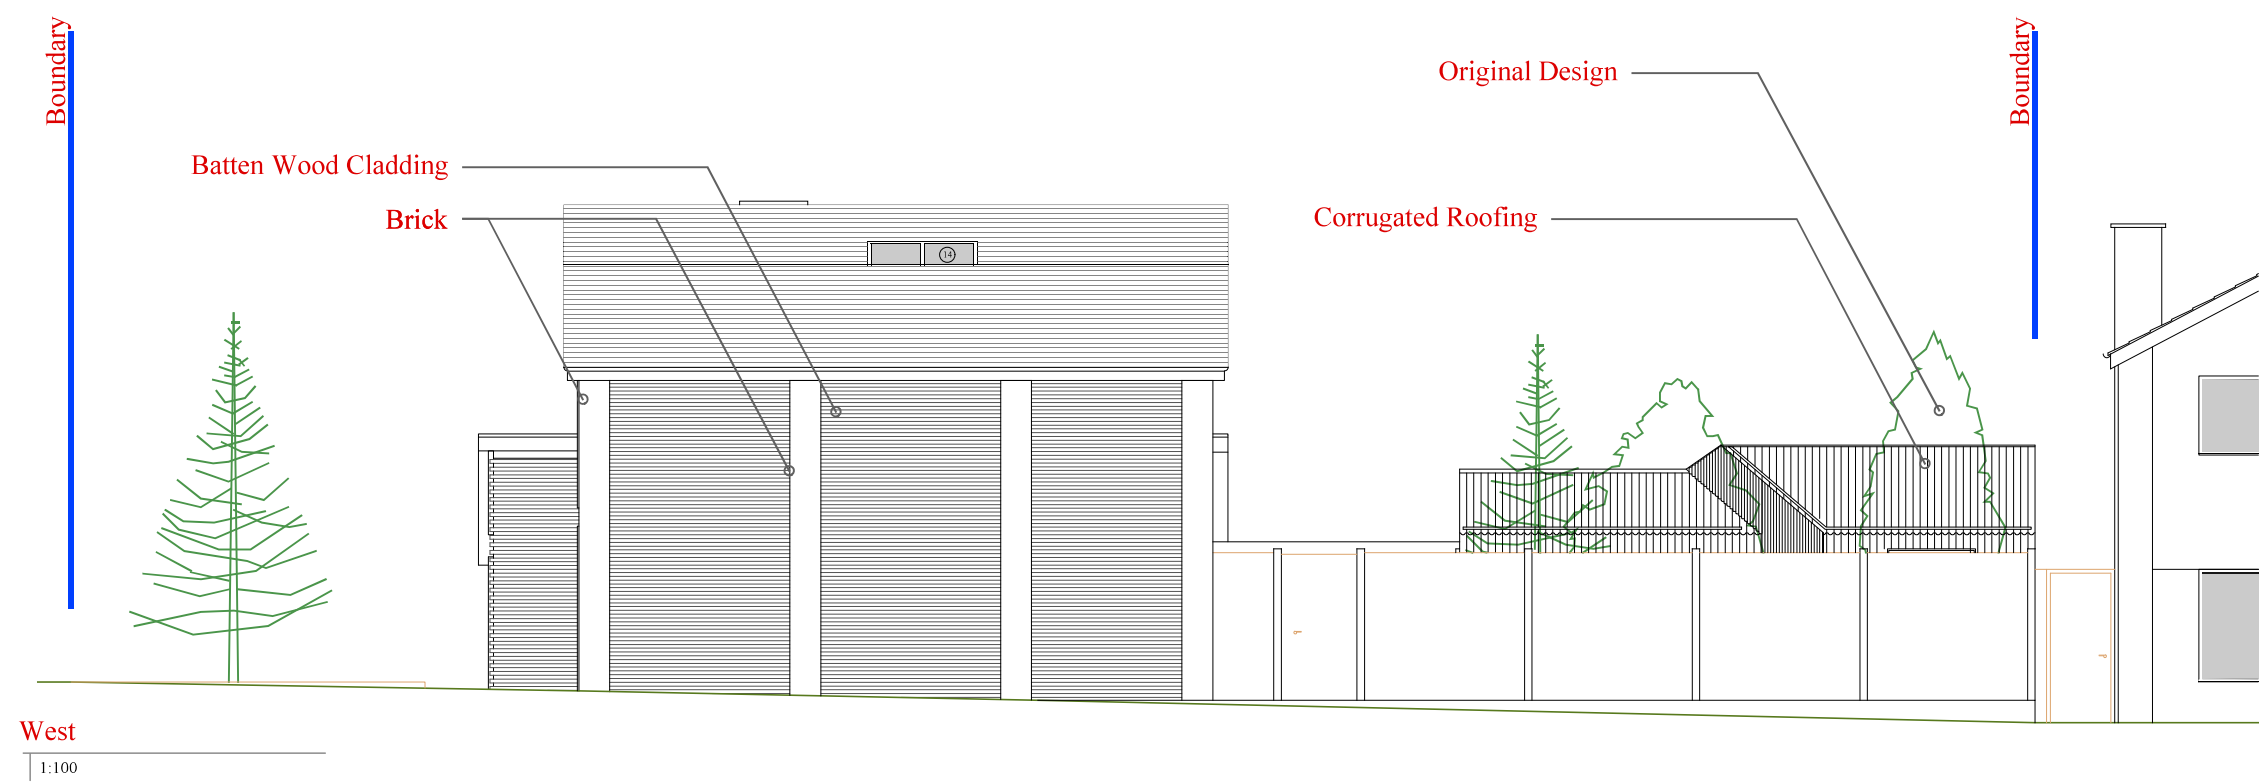

tel: 07878 304501
email: mike@threestudio.co.uk
web: www.threestudio.co.uk

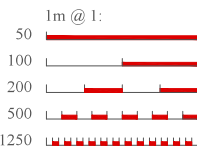

9 Flint House
New Park Road
Chichester
West Sussex
PO19 7XH

This drawing is the copyright of **ThreeStudio**.
Do not scale from this drawing except for Local Authority planning purposes
All dimensions must be checked on site prior to commencement of works