
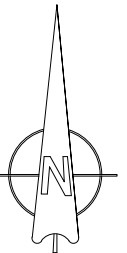
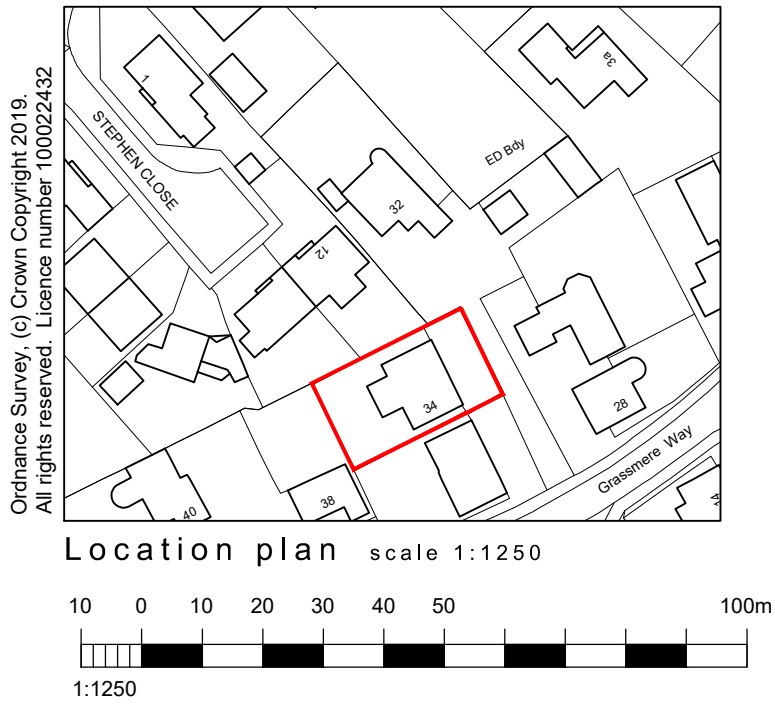


NOTES:

Dimensions to be checked on site before commencing work. Any discrepancies shall be reported to the architect immediately.

Do not scale from these drawings except for planning purposes. Use figured dimensions only.

Where applicable this drawing is to be read in conjunction with other consultants' drawings.

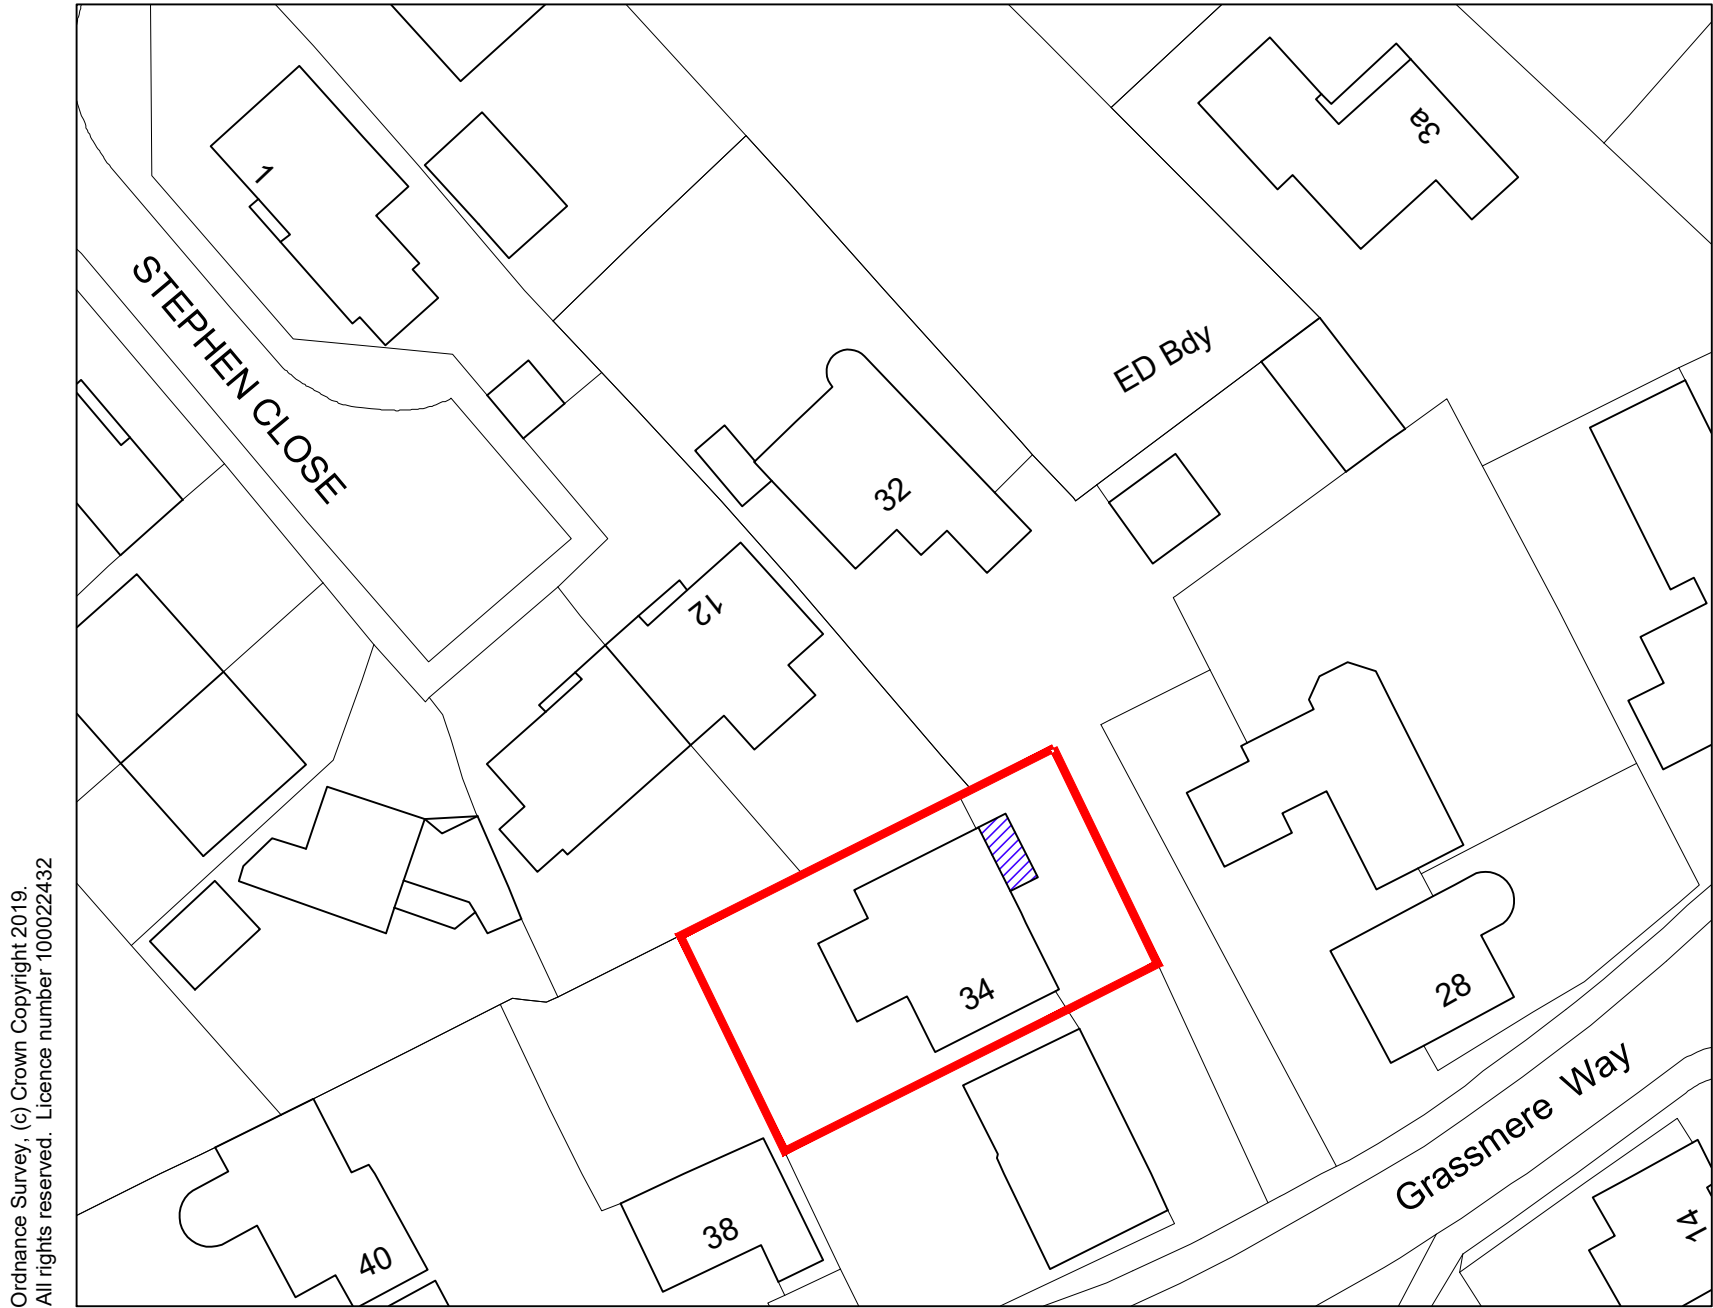

For MR & MRS POYNTON	Title SITE / LOCATION PLANS				Office Tel: 01243 933732	
Project PROPOSED EXTENSION AT 34 GRASSMERE WAY, WATERLOOVILLE, HAMPSHIRE, PO7 8RT	Date JUNE 2020	Drawn SR	Scale as noted @ A3	Checked -	Email: admin@jb-architecturedesign.com	
	Job Number PL350.19	Drawing Number -01		Revision	Web: www.jb-architecturedesign.com	