
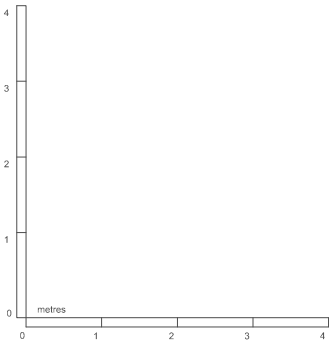


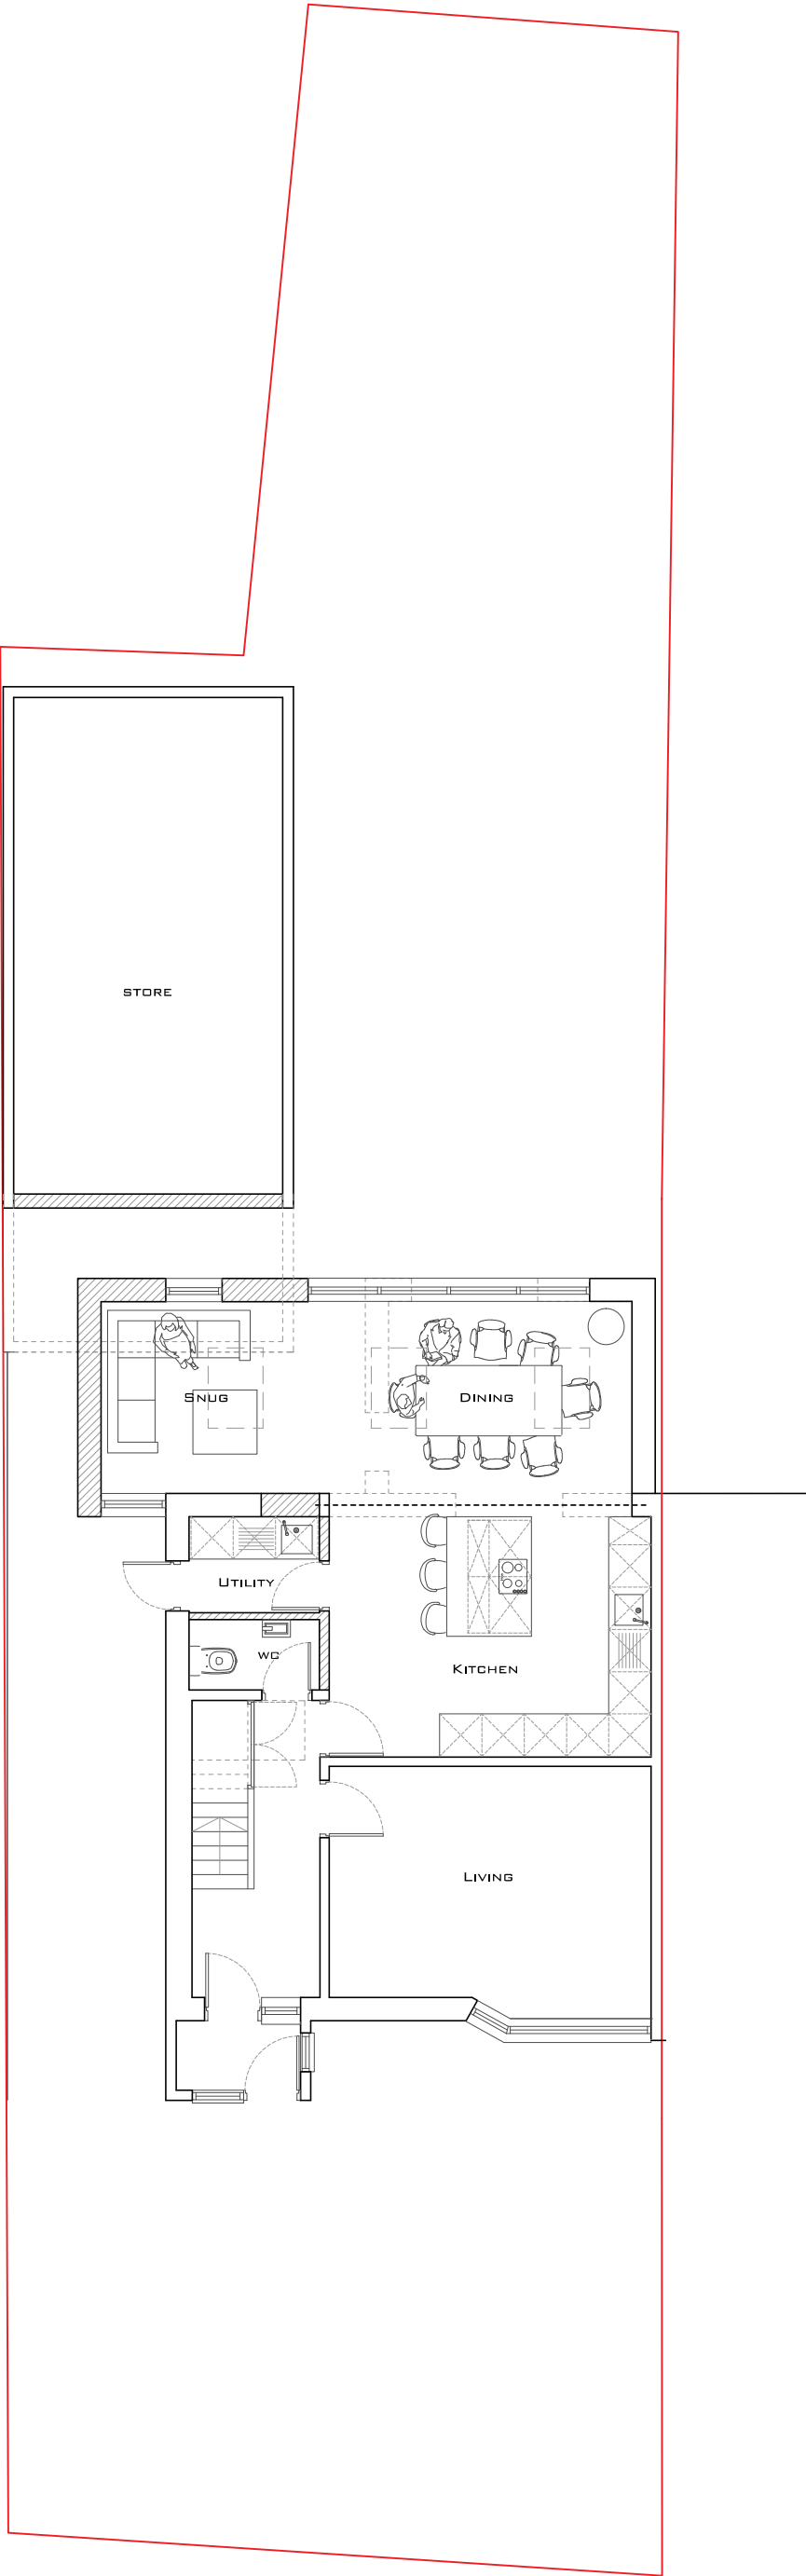

**Draft**

|   |            |            |             |             |
|---|------------|------------|-------------|-------------|
| Copyright: All rights reserved. This drawing and design must not be reproduced without permission. Dimensions are in millimetres unless specified. Only written dimensions to be worked from. Do not scale from this drawing. |            |            |             |             |
| Job title   |            |            |             |             |
| Serpentine Road   |            |            |             |             |
| Drawing title   |            |            |             |             |
| Proposed Location Plan   |            |            |             |             |
| Status   |            |            |             |             |
| Planning   |            |            |             |             |
| Drawn by   | Checked by | Date       | Scale at A3 | Scale at A2 |
| LL   | -          | April 2020 | 1:100       |             |
| Job No.   | P105       |            | Revision    | -           |