

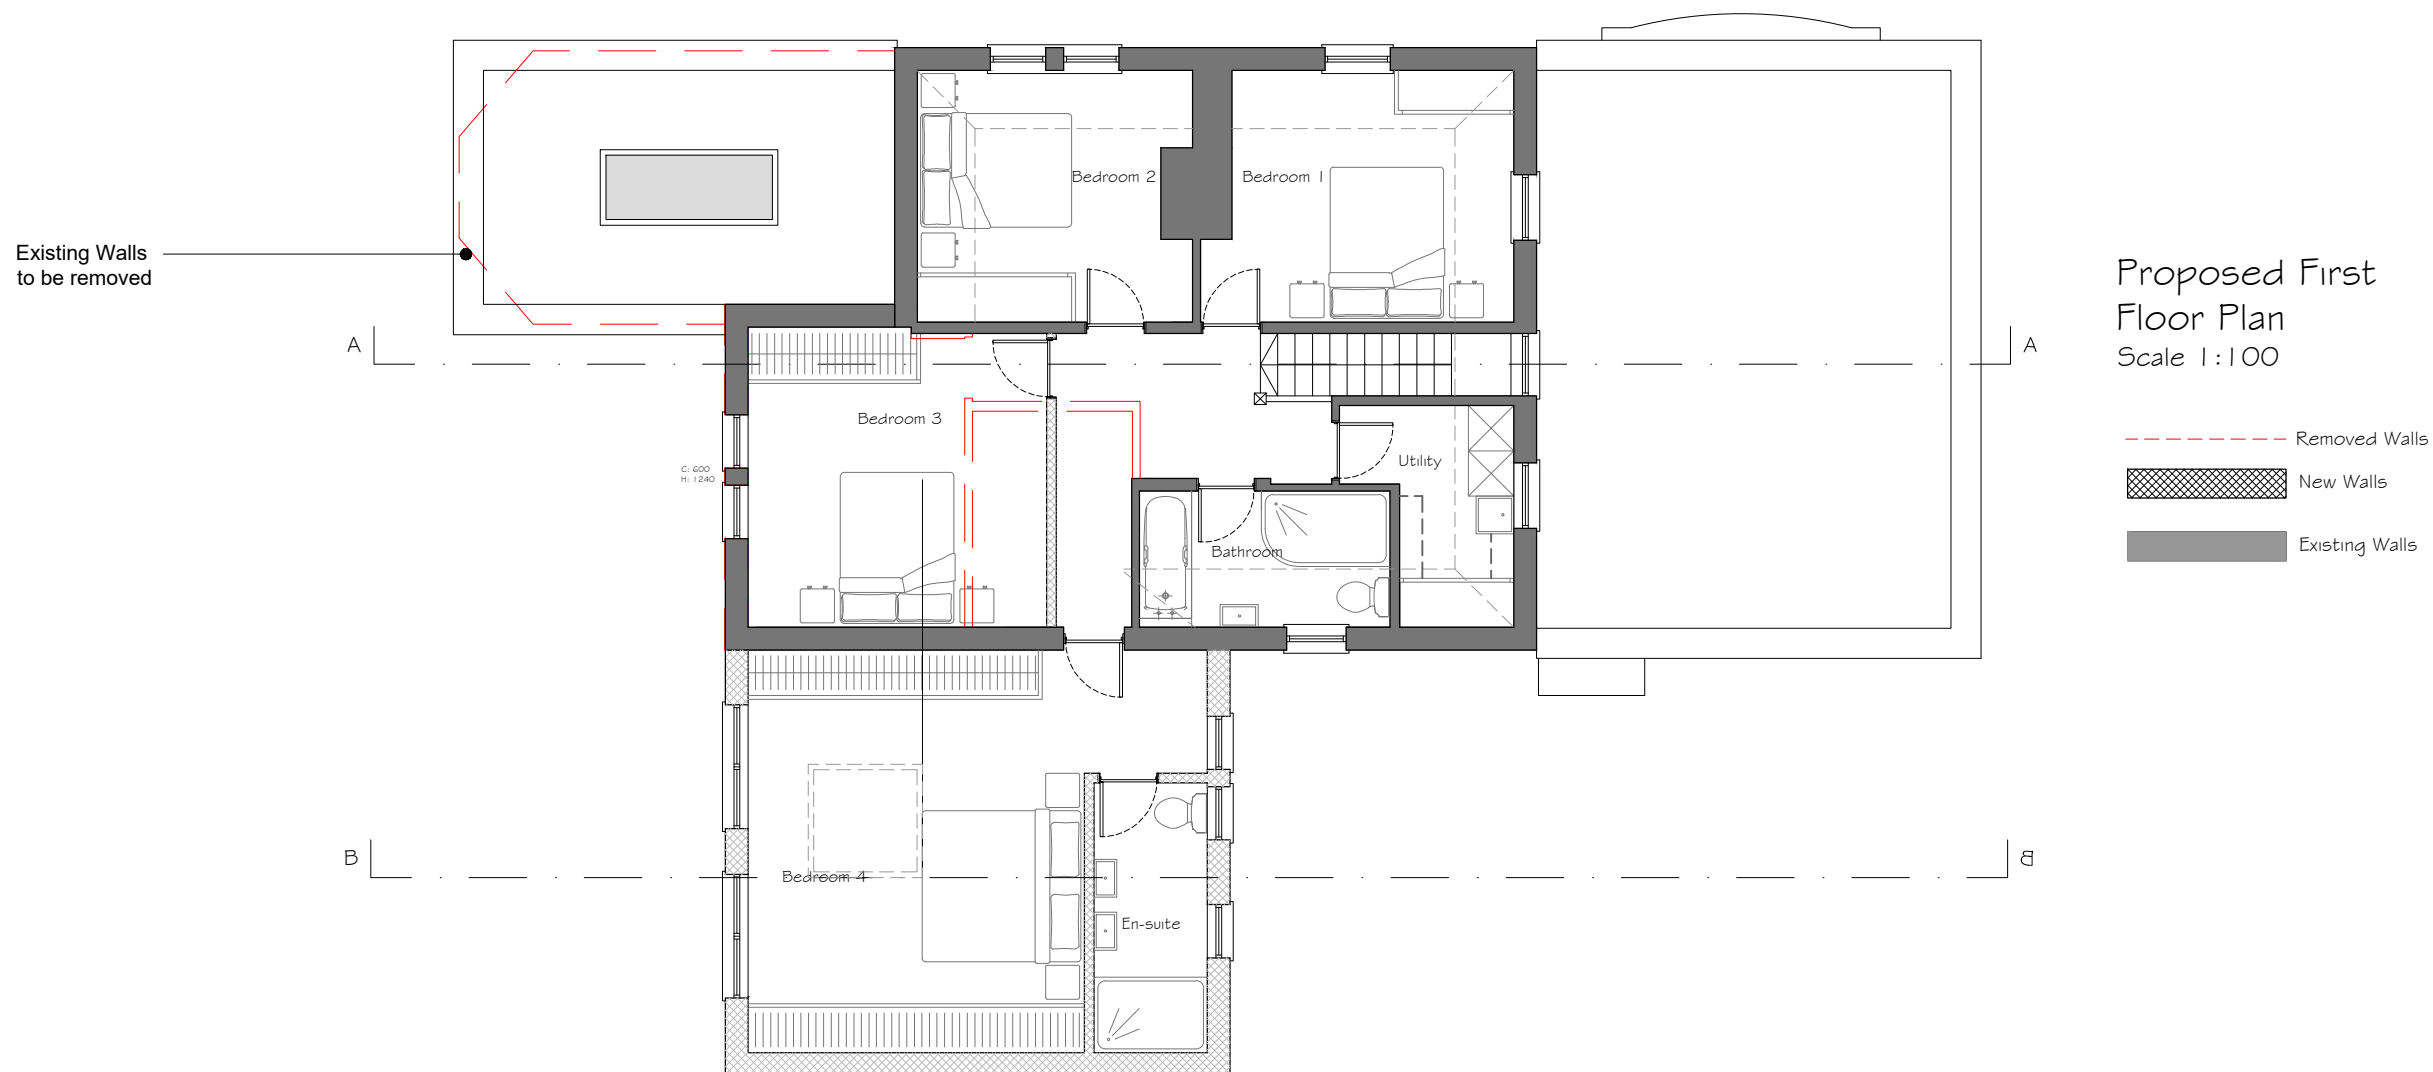


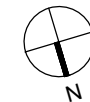

Rev	Date	Description	By	PM
B	30.10.18	Layout Amended	IB	JM
A	10.10.18	First Issue	IB	JM

REVISIONS

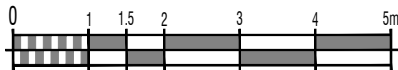

Design Team Studios LLP
Copyright Reserved
Check Dimensions on Site

© Crown copyright and database rights (2015)
Ordnance Survey 0100031673
© Local Government Information House Limited copyright and database rights (2015) 0100031673

DRAWING STATUS:
Planning

REVISION:
B

PROJECT
Whitefriars
15 Alexandra Avenue
CLIENT
Petro Henning

Scale @ A3: 1:100
Date : © Oct 2018

Drawn by : IB
Checked by : JM

DRAWING TITLE
Proposed Plans
First Floor

DRAWING NUMBER:
262.P205_B



City Office (Design Drawn)
The Clock Tower, Great Southsea Street at Castle Road
Southsea, Portsmouth, Hants, PO5 3BY
Tel: 02392 837149



E: info@designteamstudios.com
W: www.designteamstudios.com