




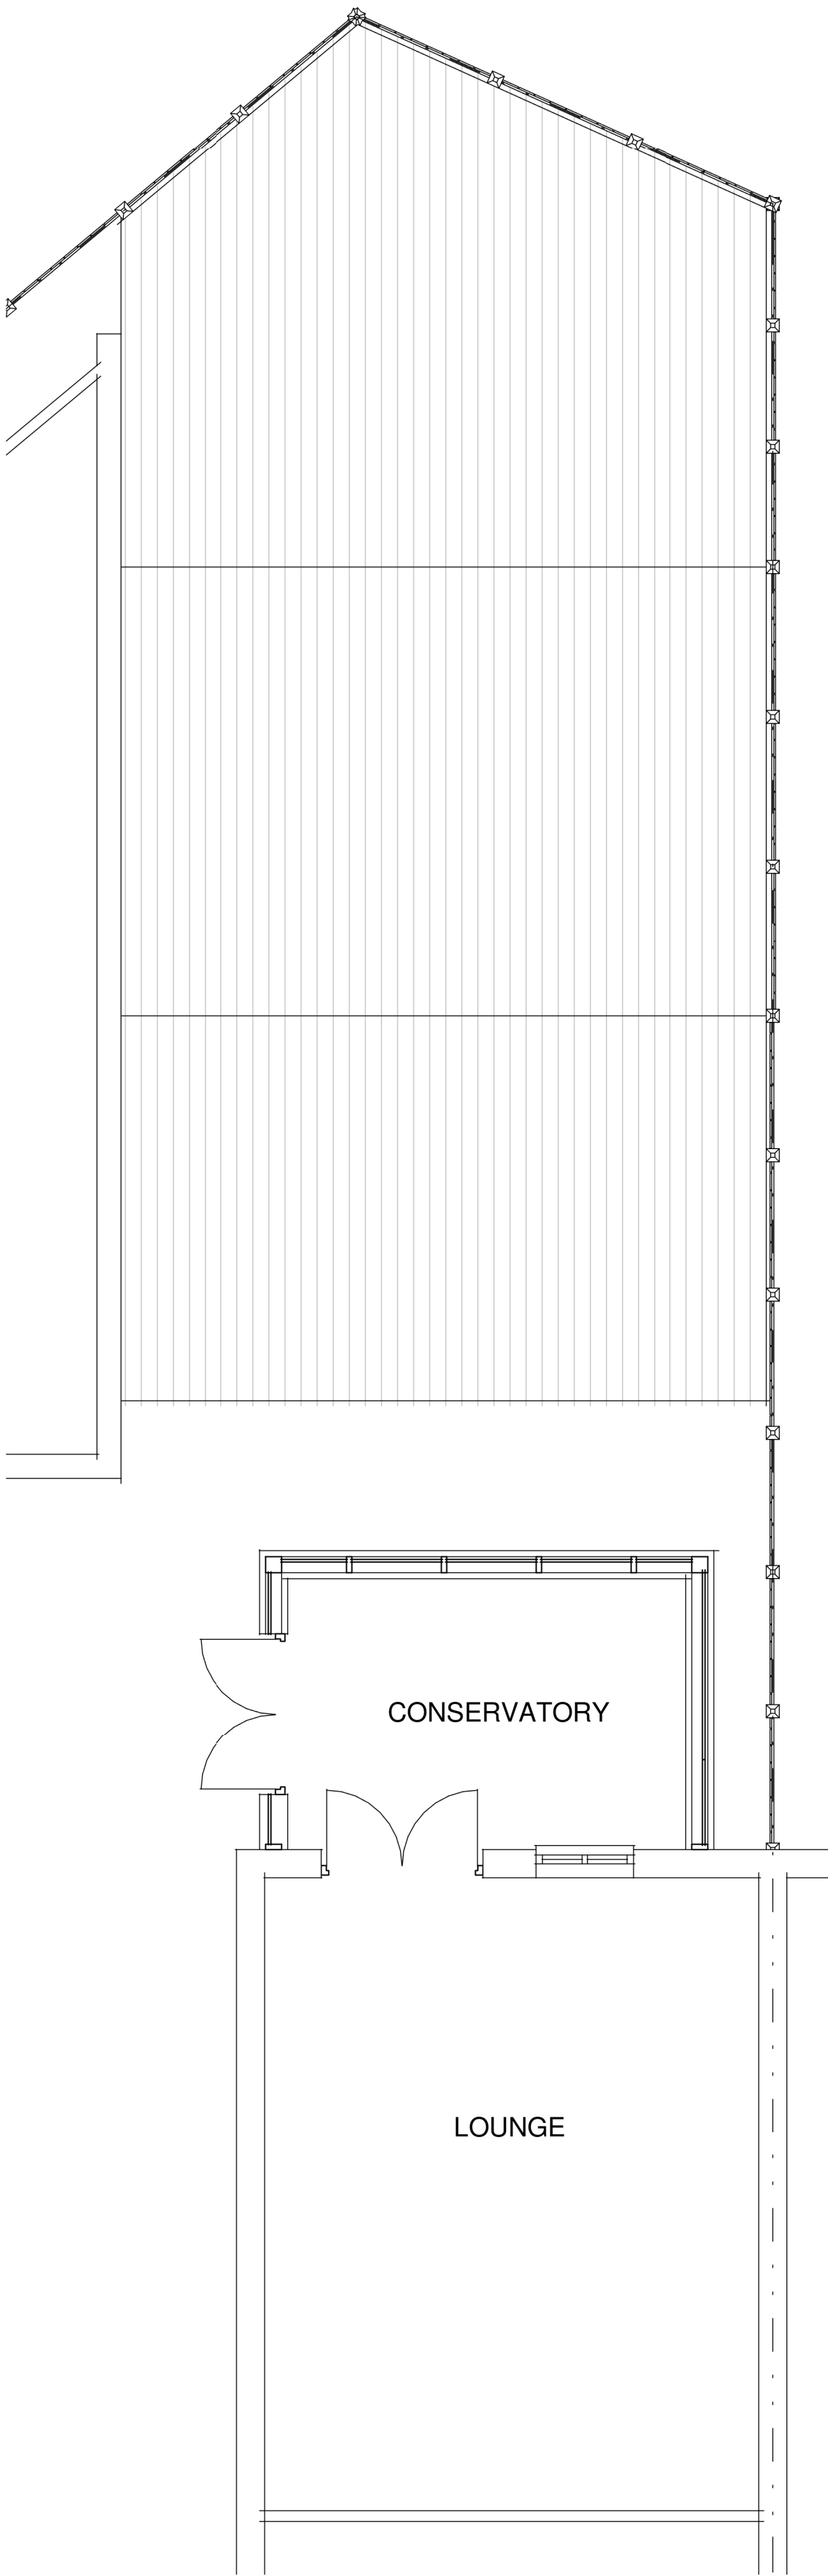


Existing Ground Floor
1 : 50

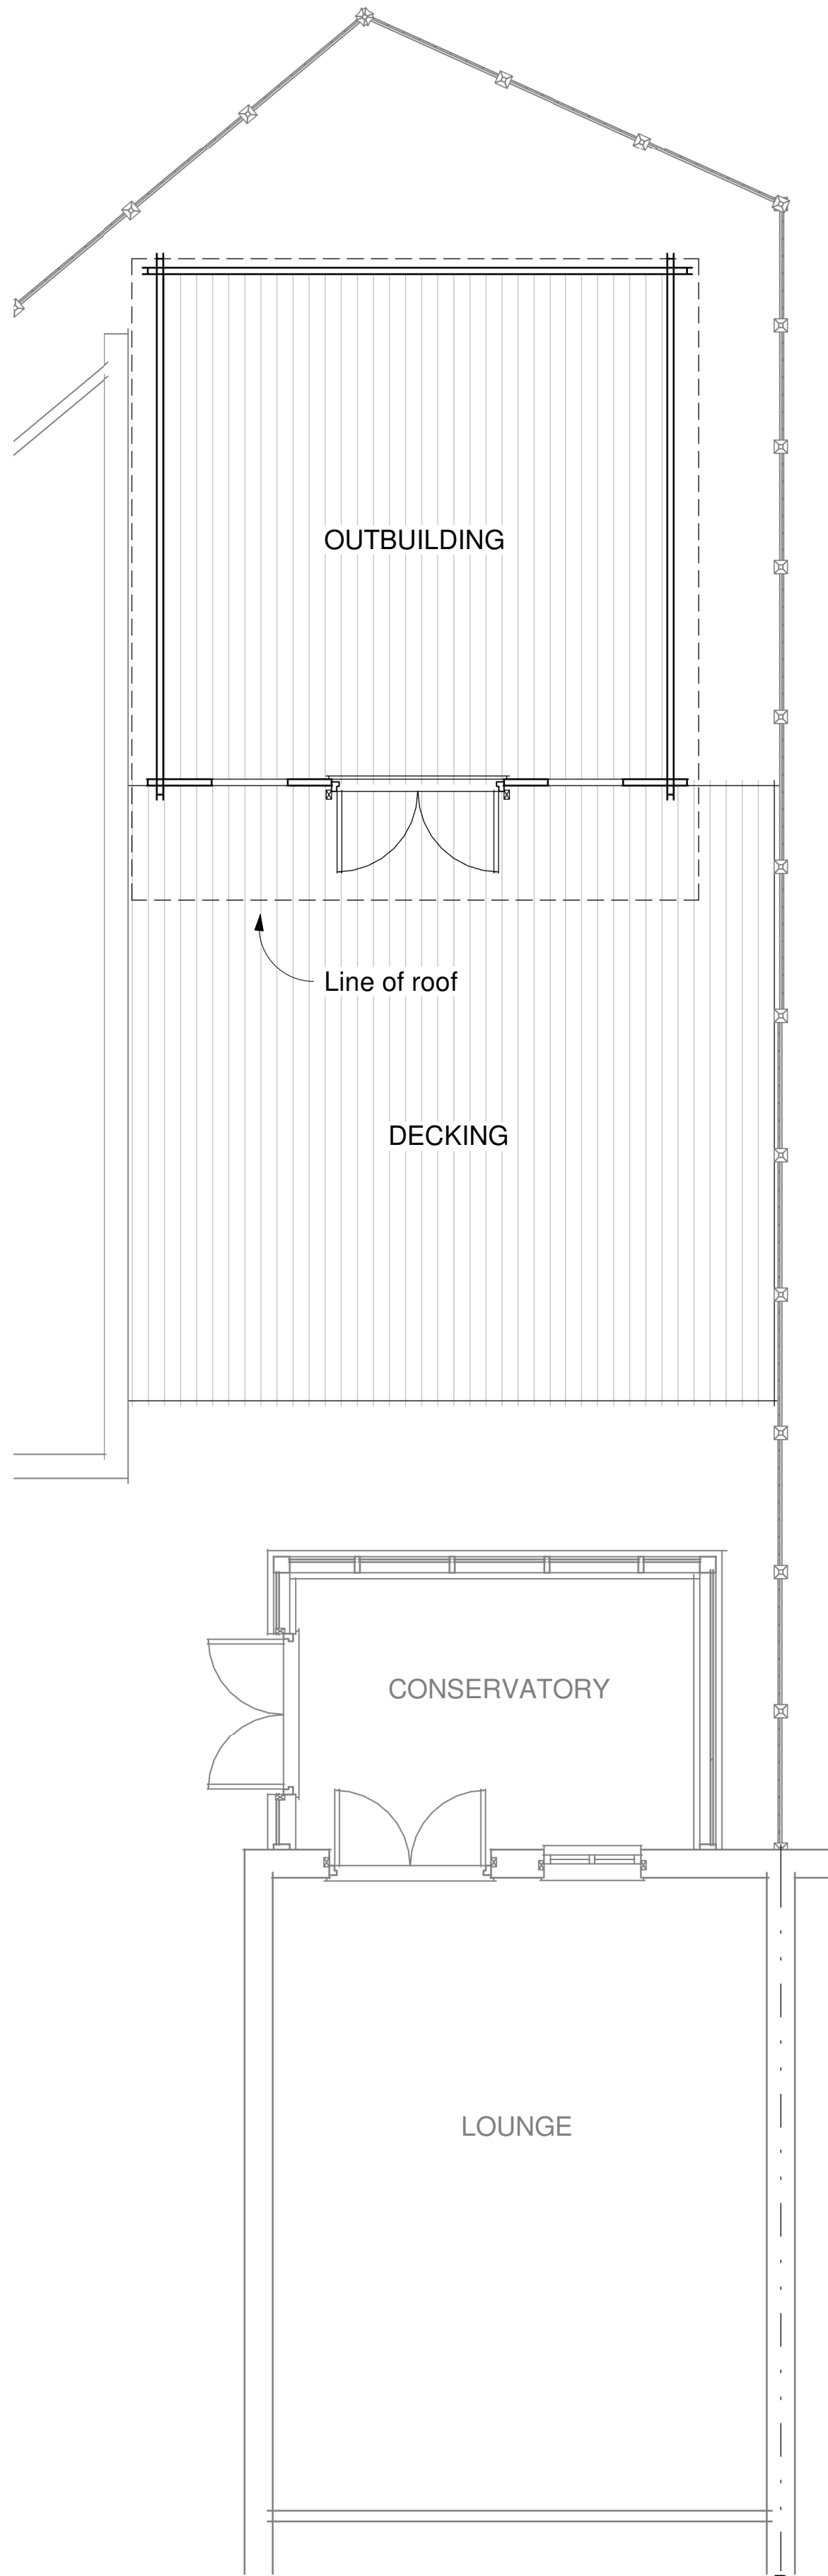


Proposed Ground Floor
1 : 50

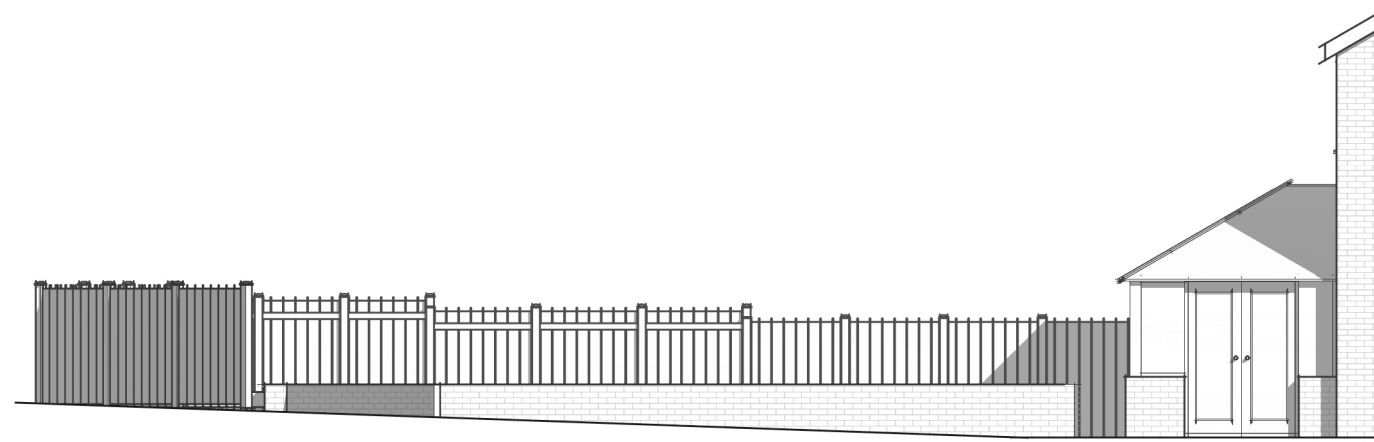


Existing Side (North)
1 : 100

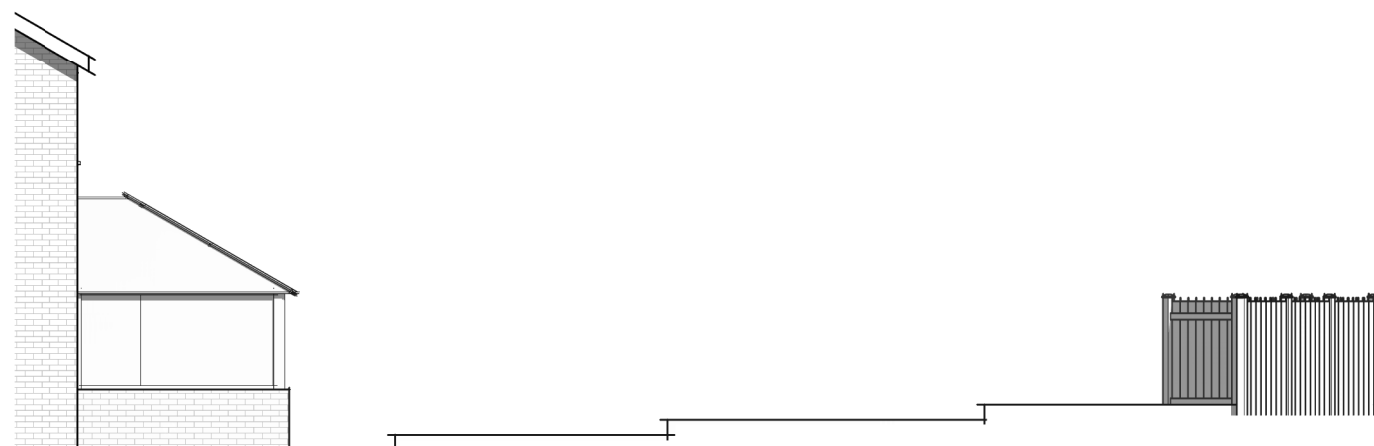

Existing Side (South)
1 : 100

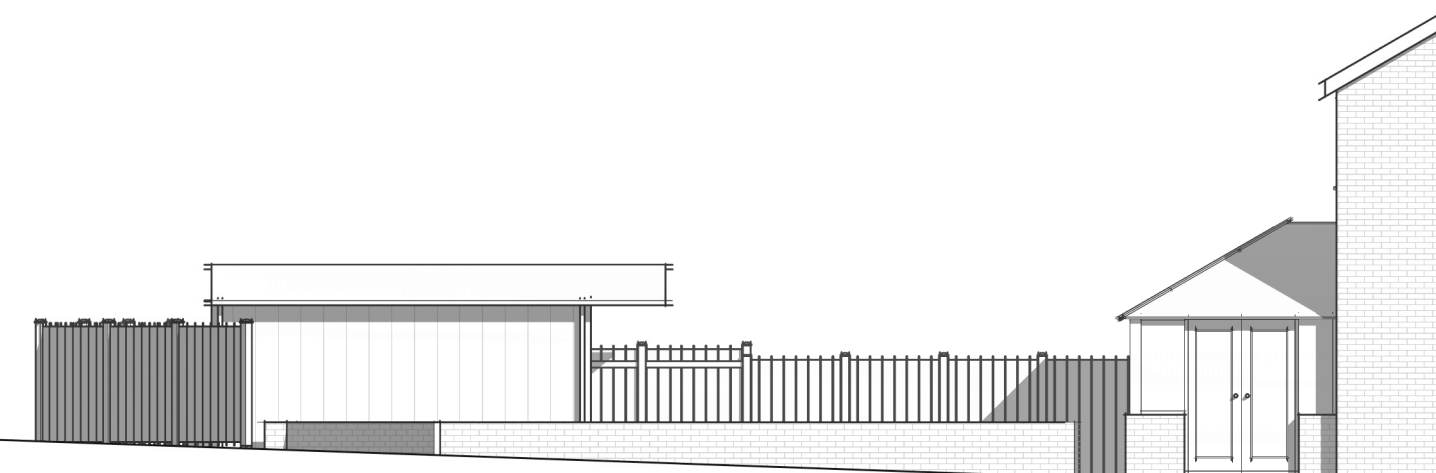


Proposed Side (North)
1 : 100

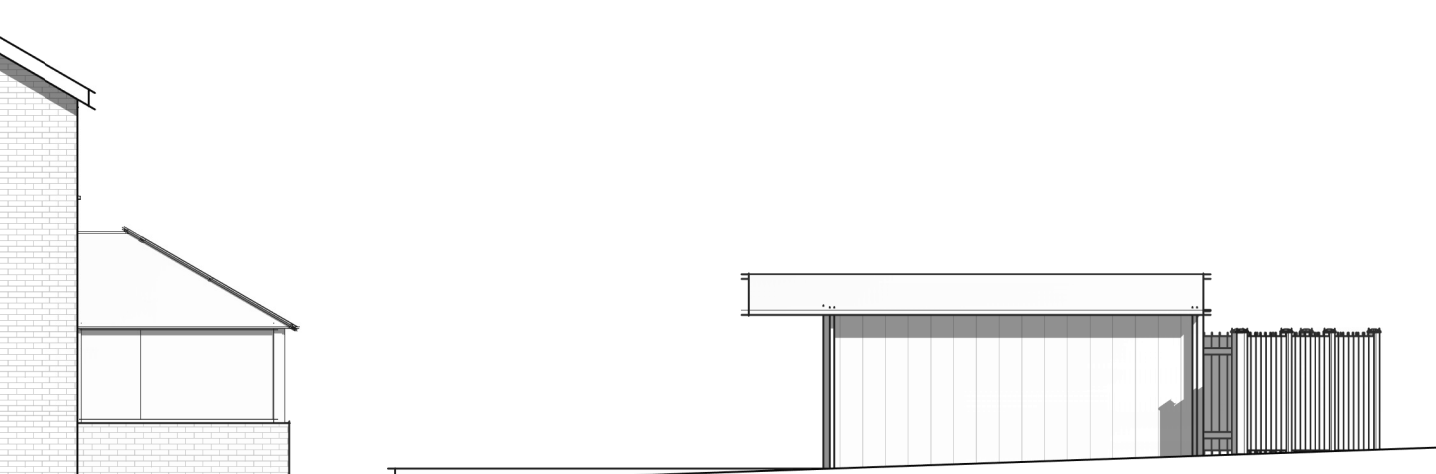

Proposed Side (South)
1 : 100




Existing Rear
1 : 100

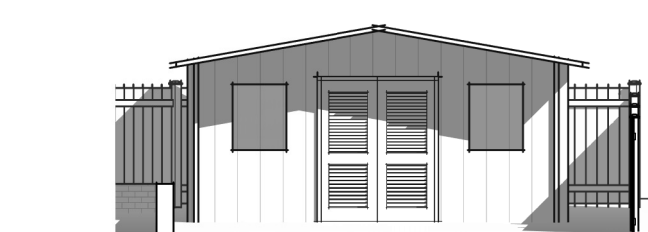

Proposed Front
1 : 100



Proposed Rear
1 : 100

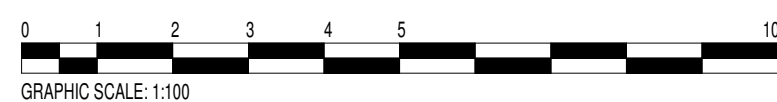

This drawing and the information provided is the property of Thorns-Young Architectural and shall not be copied whole, in part, or used for any other purpose without written permission from the company.

Principle Contractor is to ensure all materials and workmanship complies with Regulation 7 of the Building Regulations whether or not specifically stated on these drawings. It is the Principle Contractors' duty to ensure all works on site are approved by an appointed Building Control body.

Principle Contractor is to ensure dimensions are taken on site before procurement of any materials/work proceeding. Structural members are not to be ordered scaling from this drawing.

Principle Contractor to ensure full compliance with the amended CDM Regulations (2015) if the project requires.

This drawing, unless noted, does not represent compliance with the Party Wall Act 1996 and if required, all agreements are to be in place before works commence.

It is the Principle Contractors' responsibility to ensure Planning/Building Control approvals are in place prior to works commencing. Should works commence prior to relevant approvals Thorns-Young Architectural accept no responsibility.

Do not scale from this drawing except for the purpose of Local Authority Planning department

Rev.	Date	Description
------	------	-------------

THORNS YOUNG
ARCHITECTURAL

THORNS-YOUNG LTD
CHARTERED BUILDING CONSULTANTS
www.thornsyoun.co.uk

Fareham
21 Middle Road
Park Gate
SO31 7QH
Tel: (01329) 888 322

Portsmouth
232 London Road
North End
PO2 6JQ
Tel: (023) 9267 2883

Client

Mr & Mrs J Plomer

Job Title

7 Shearer Close
Havant

Drawing Title

Proposed Outbuilding

Scale As indicated Sheet **A1**

Date OCT 19 Drawn by CM

Drg. No. 3205 · 19 · 1 Rev.