
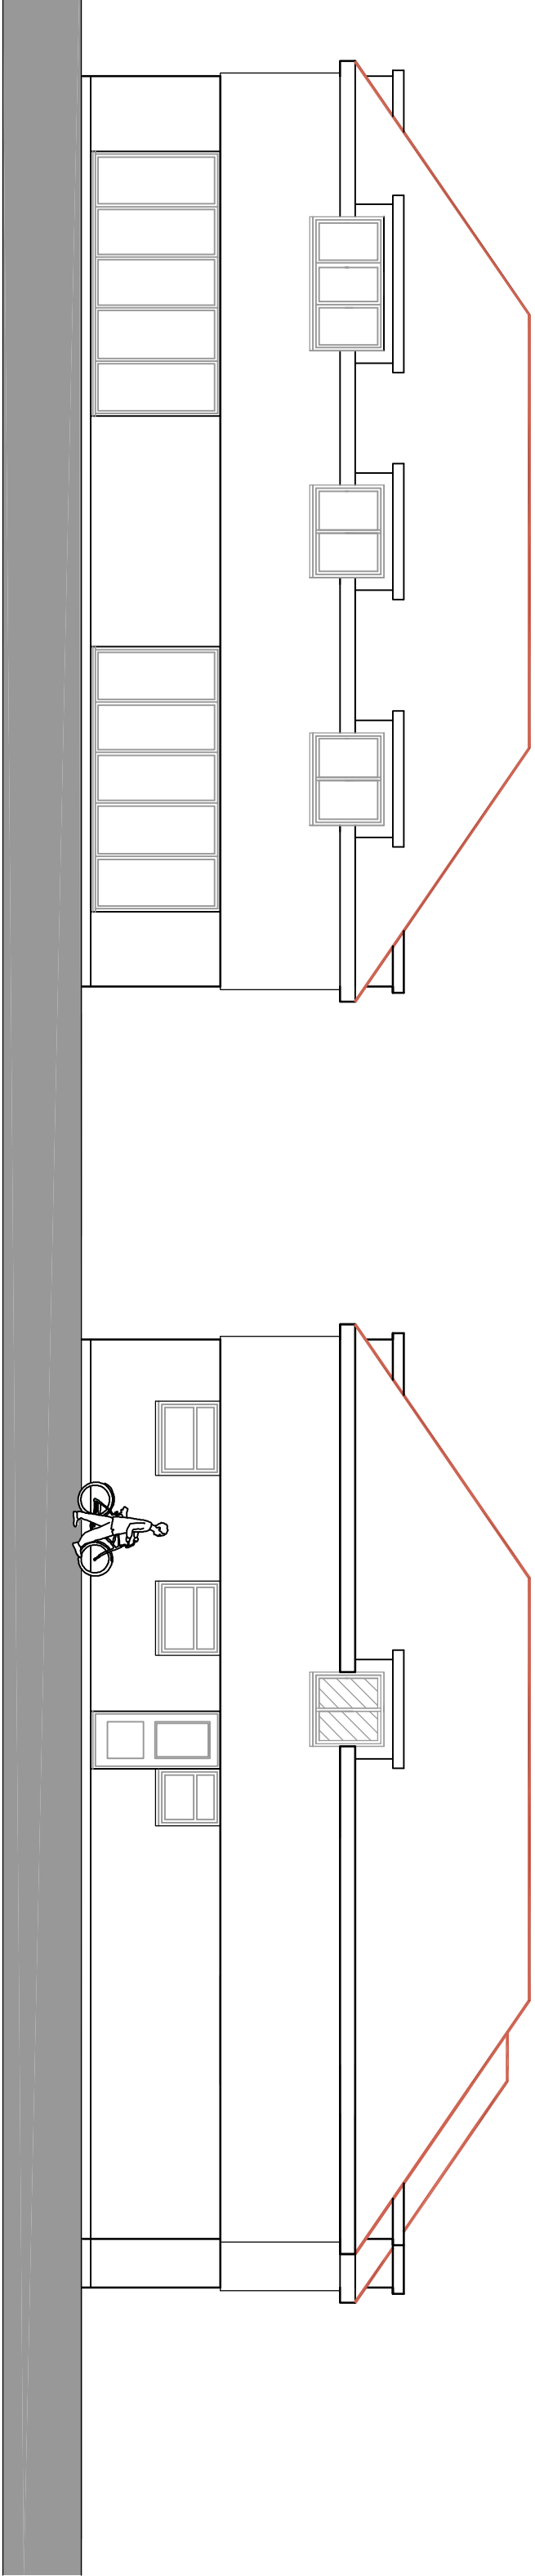


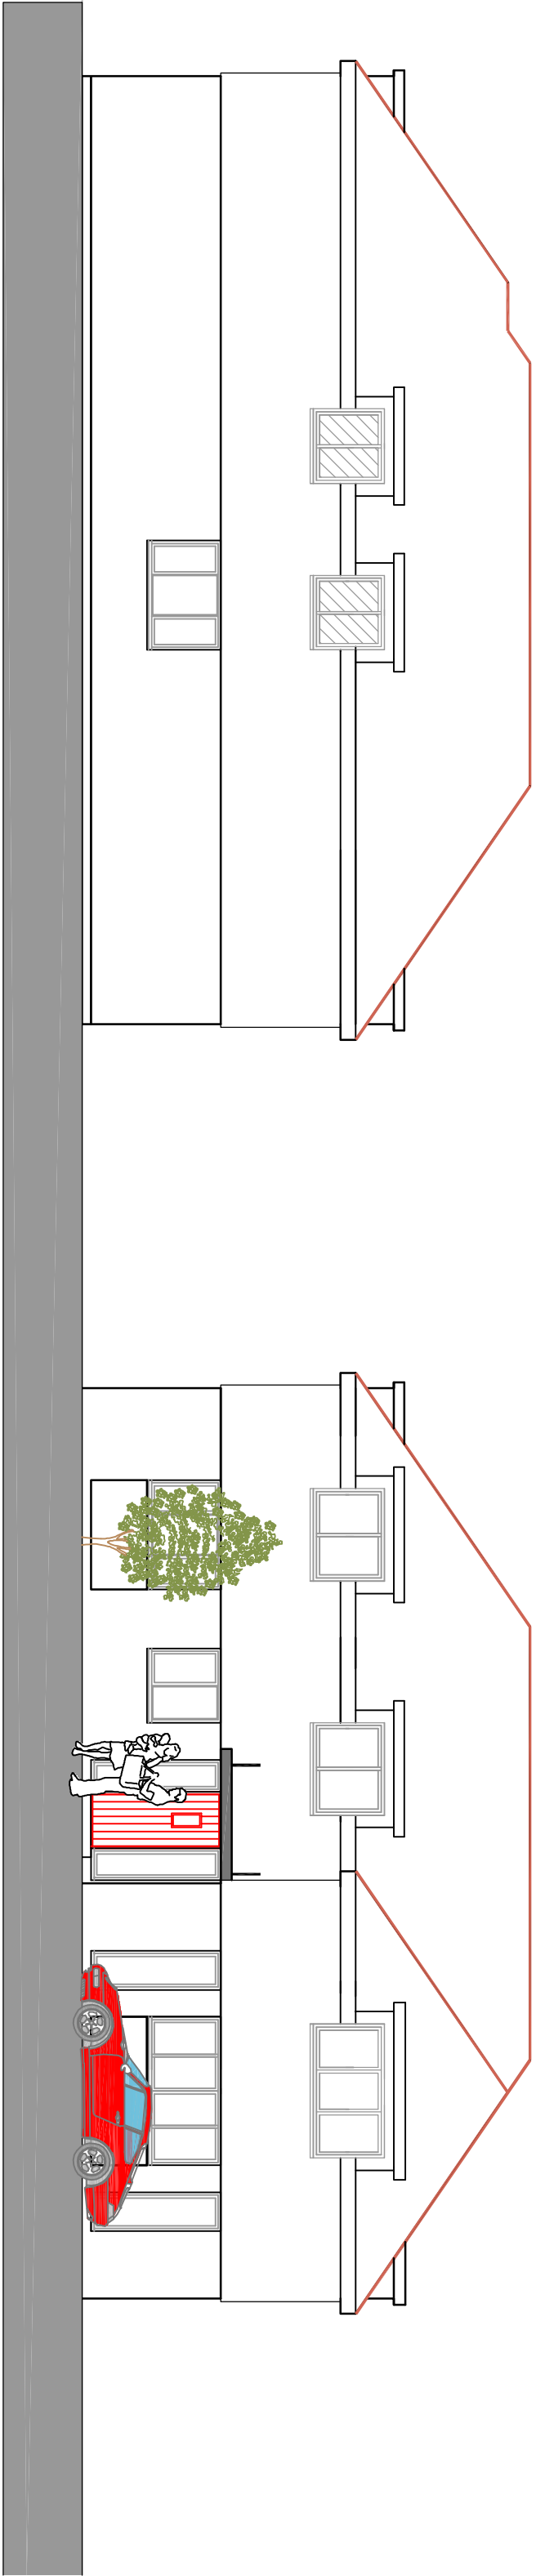

Revision	Description	Date	DRAWN	

Project:

Mr S Steere
94, London Road
Cowplain

Drawing Title:

Proposed Elevations

Chris Flint Associates Ltd

CHARTERED SURVEYORS - PROJECT MANAGERS
DEVELOPMENT CONSULTANTS

Drawn By	Date	SHEET SIZE	Approved By	Date
CF	01/11/19	A2		

CFA	Drawing No.	Revision	Scale
	FULL	01	1-100

PLANNING

2 Emerald Close Watlington House PO7 8NZ
tel: 023 92 432484 fax: 023 92 338554
Email: chrisflintassociates@gmail.com