
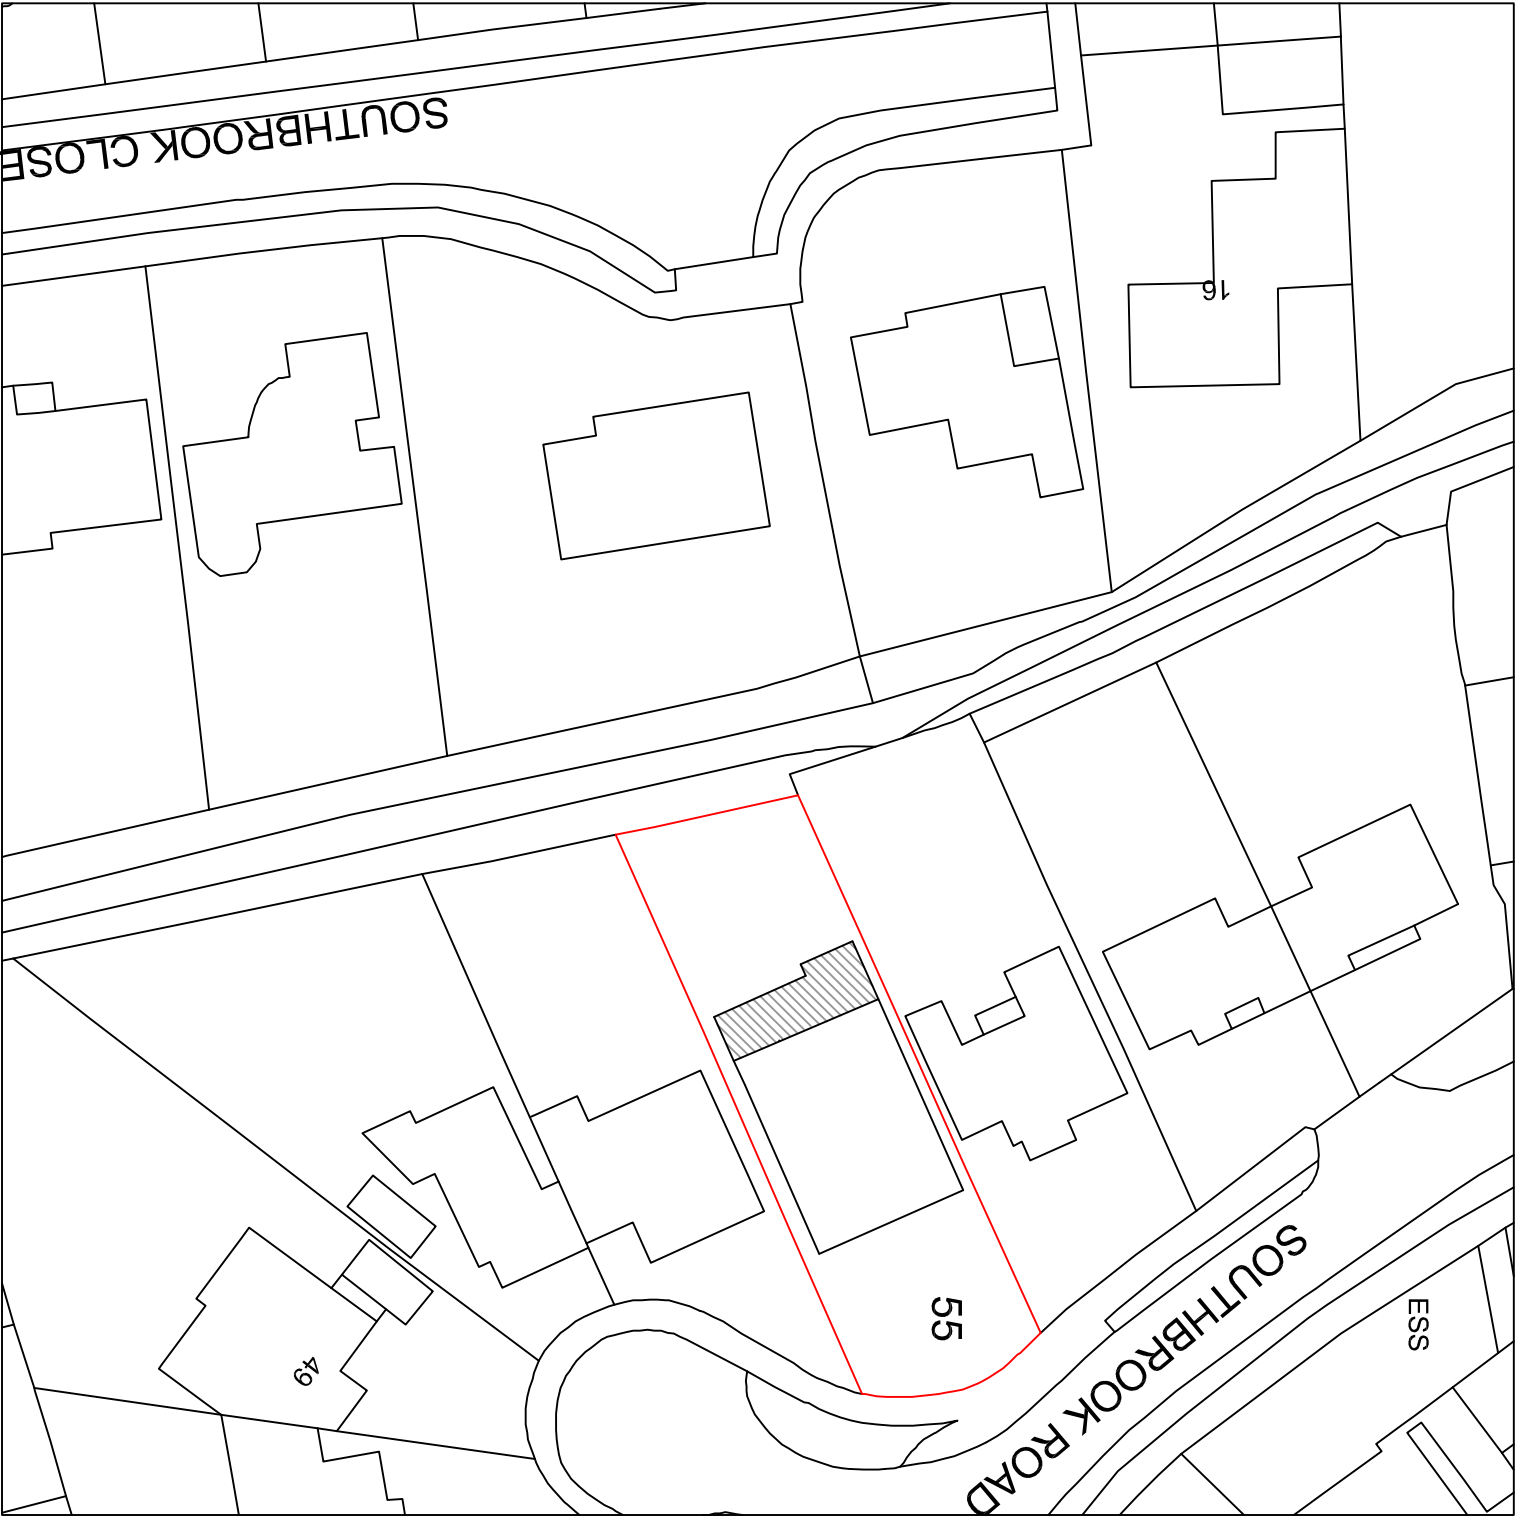
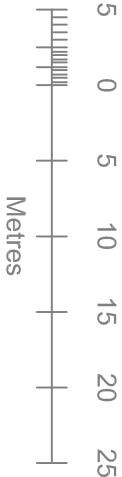


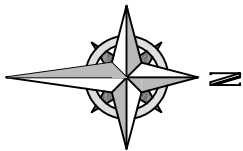

Your Home Plans Ltd Chichester Enterprise Centre, Terminus Road, Chichester, PO19 8XT Tel: 01243 908064 june@yourhomeplans.co.uk		55 SOUTHBROOK ROAD HAVANT HAMPSHIRE PO9 1RL	
Block Plan			
Project Number: 55SOU-20		Drawing No: 01 REVA	
Date: 24th June 2020			
Drawn By: Your Home Plans Ltd			
Checked By: JEG			
Scale: 1:500 A3			