



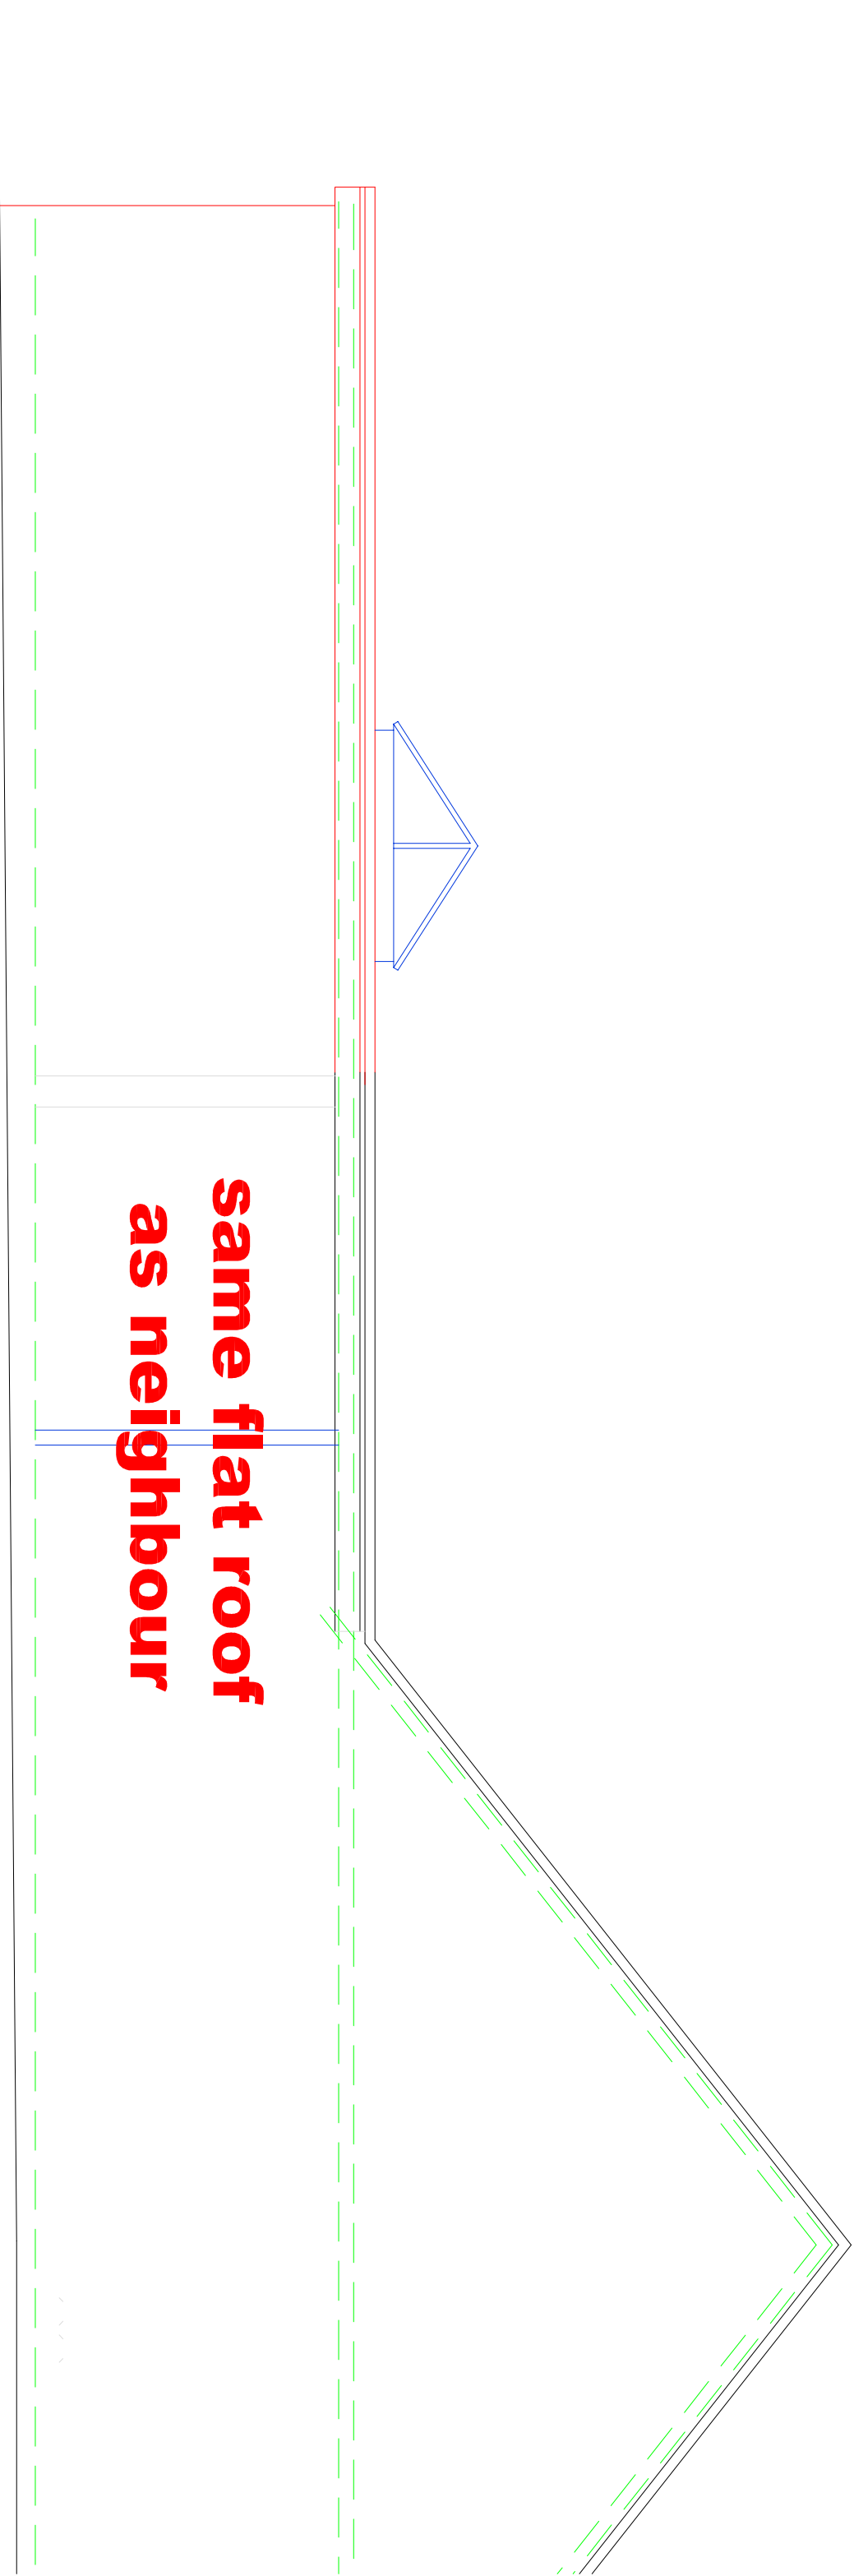

**same flat roof
as neighbour**

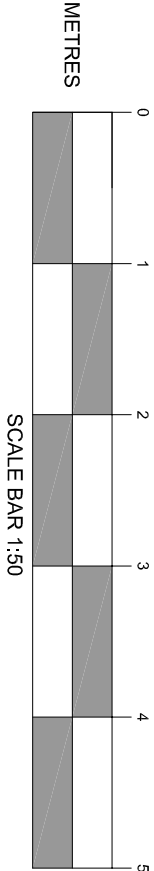

**section through
scale 1:50**