



PHYSICAL SCALE IN METERS @ 1:100


NOTES:
This drawing has been produced solely for PLANNING/DESIGN.
Do not Scale from this Drawing except for planning purposes.
Any drainage shown is presumed and to be checked on site
before commencement of works.
This drawing is the copyright of Mf Designs Ltd.

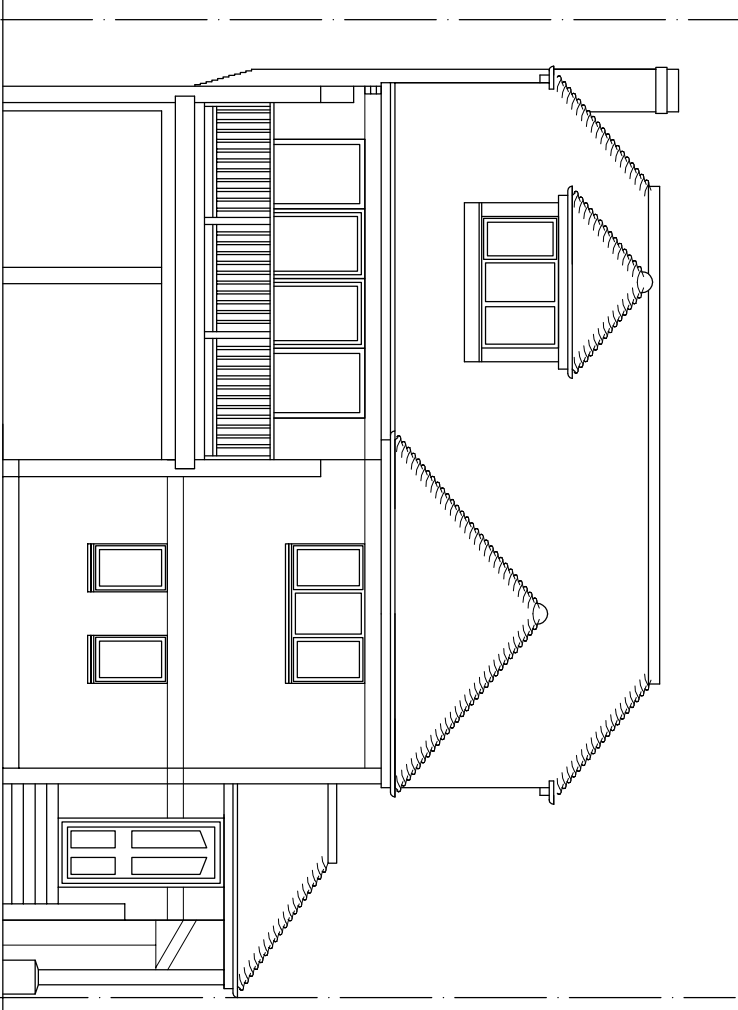


Existing East (front)

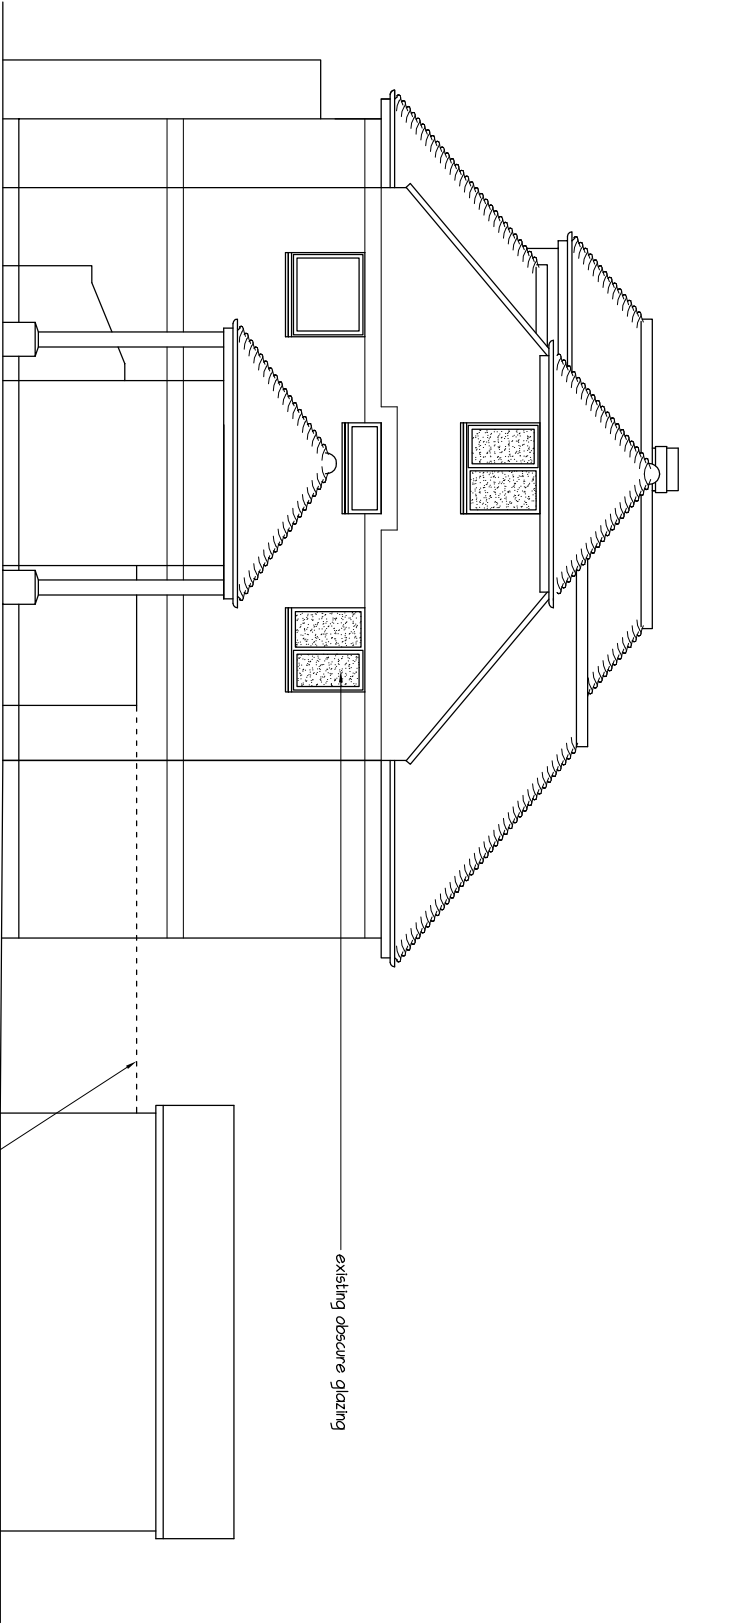


Existing North

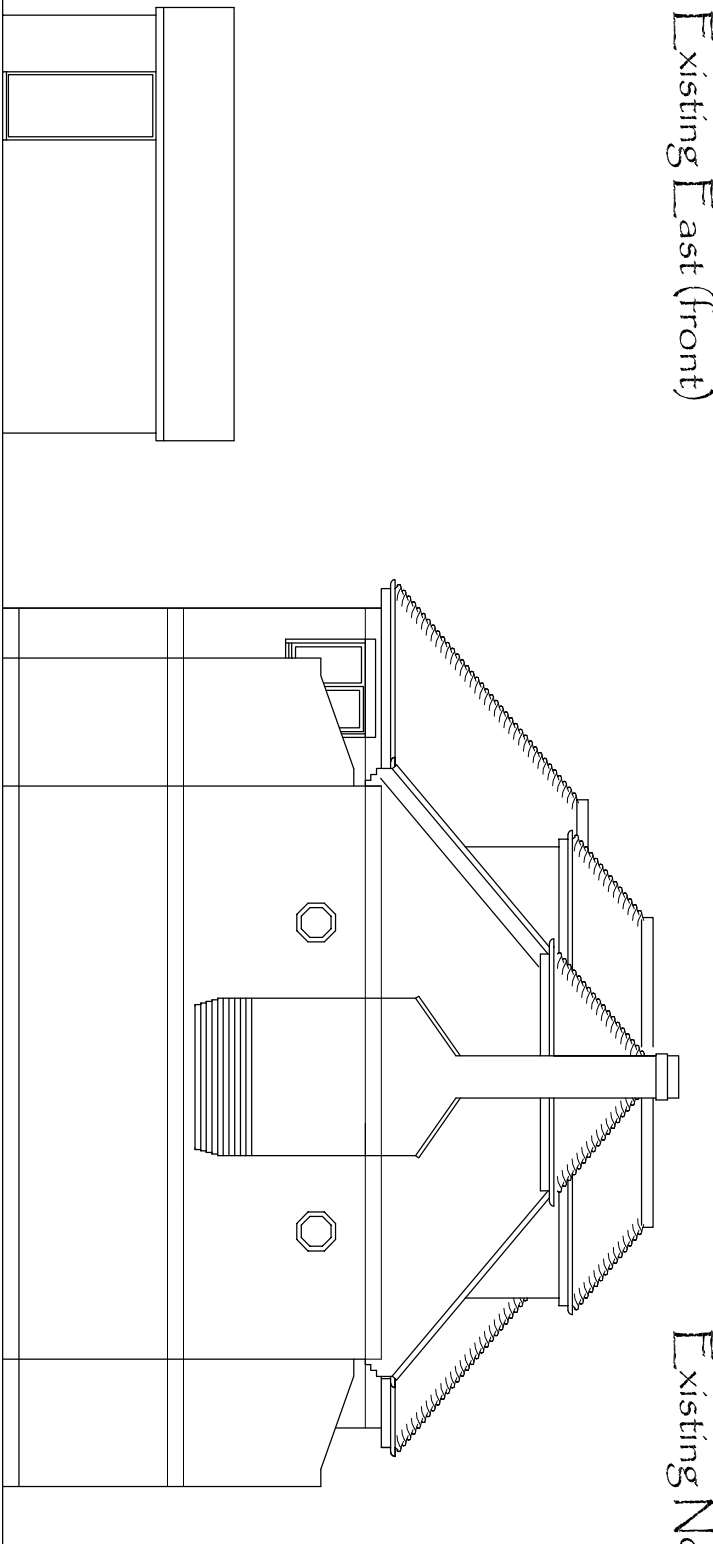


Existing South

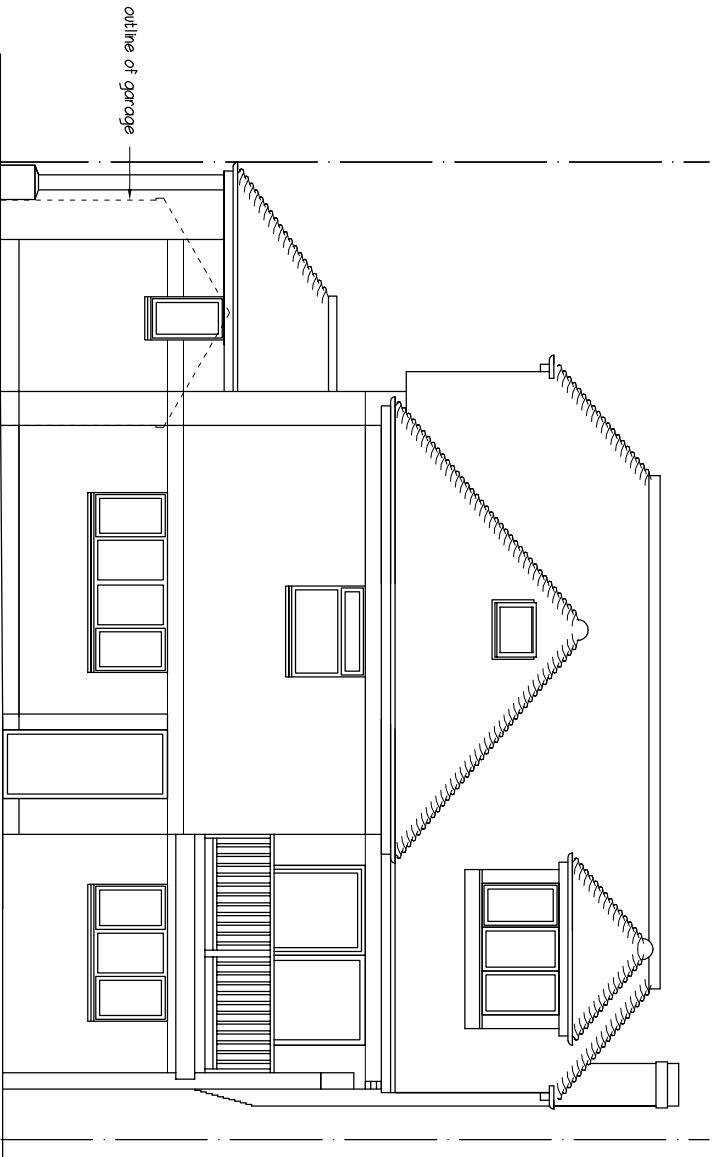

Existing West (rear)

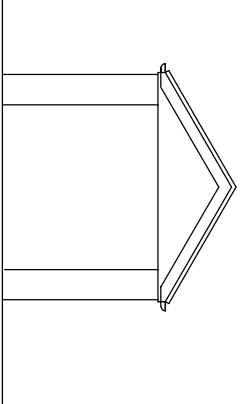

Garage - Existing East

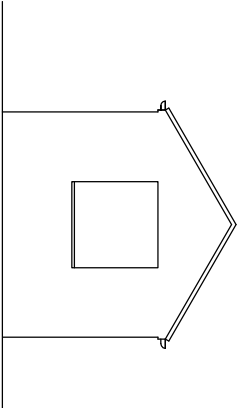

Garage - Existing West

EXISTING SURVEY - 47 Bath Road, Emsworth. PO10 7ER

mf designs ltd

Chartered Architects



36 Grove Road • Havant • Hampshire • PO9 1AR
Director: Martin Farrer RIBA • Co Registration No.4507379
Date: February 2019
Scale: 1:100
Job No: 3208
Dwg No: EX_02

l/f 02392 470967
e admin@mfdesigns.org.uk