




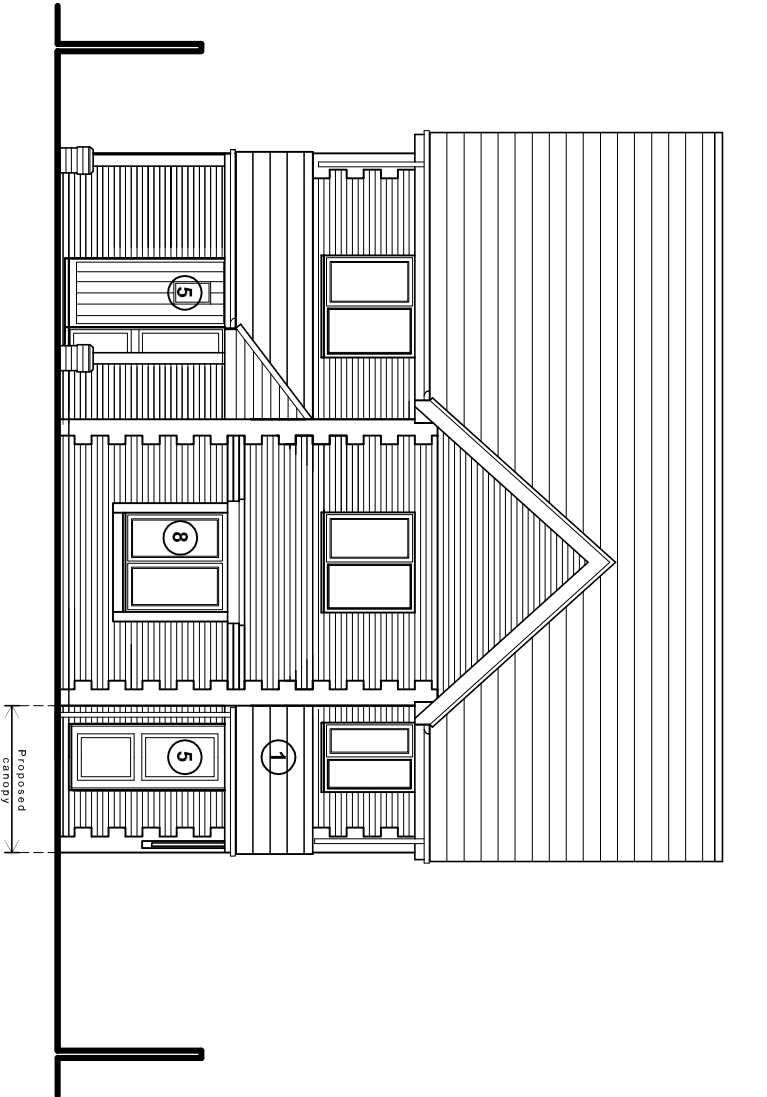


North (front) elevation

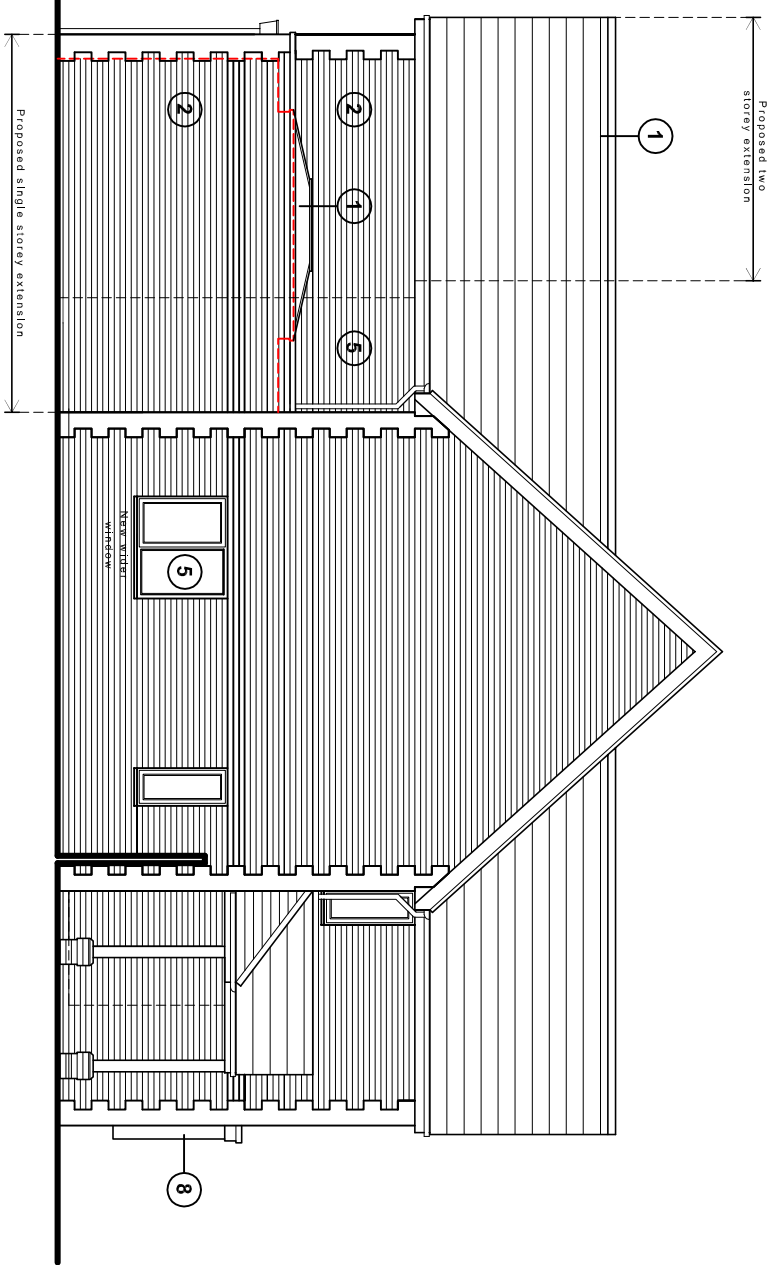

East (side) elevation

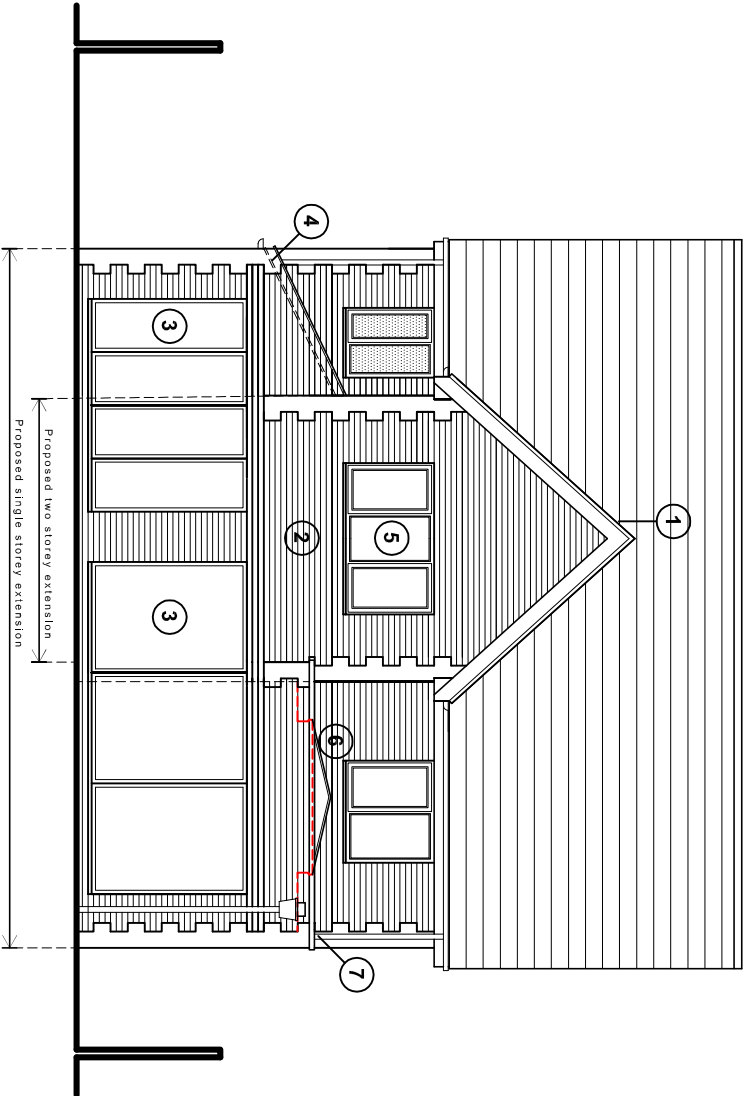

South (rear) elevation

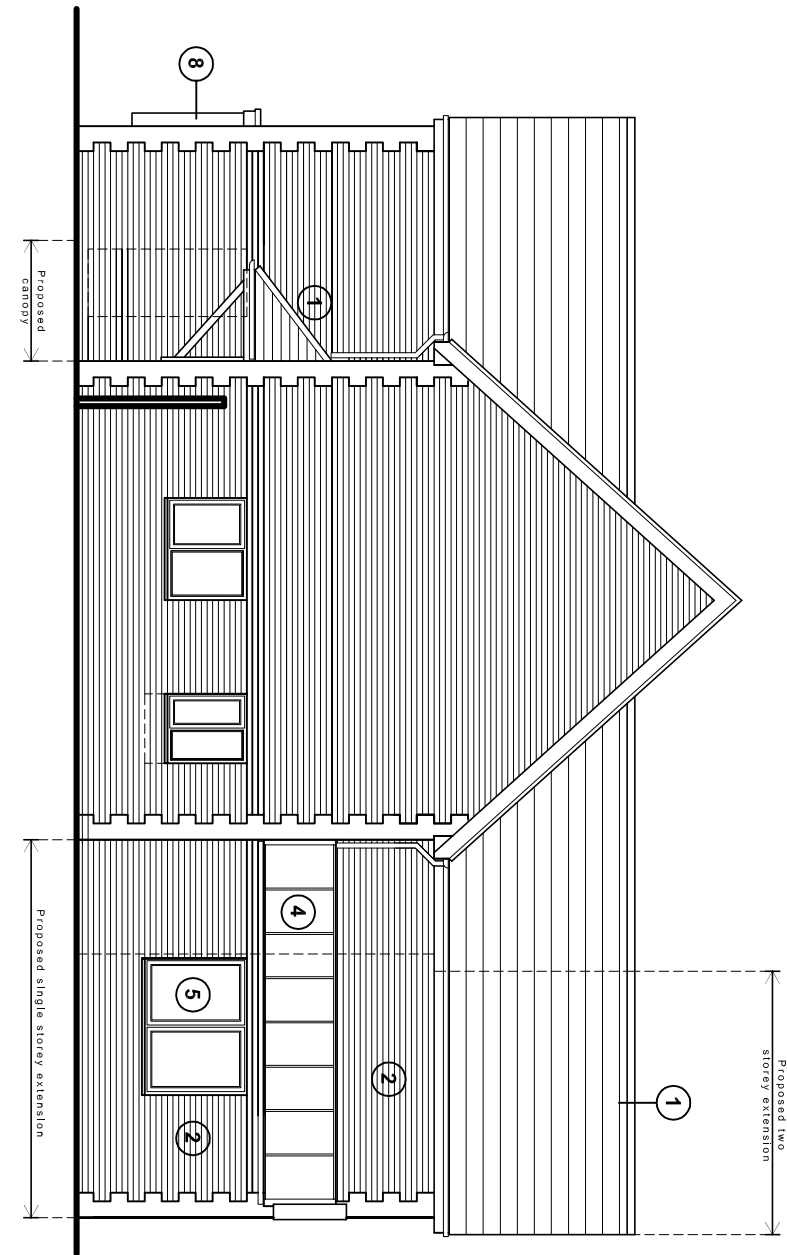

West (side) elevation

NOTES:
Dimensions to be checked on site before commencing work. Any discrepancies shall be reported to the architect immediately.
Do not scale from these drawings except for planning purposes. Use figured dimensions only.
Where applicable this drawing is to be read in conjunction with other consultants' drawings.

Proposed schedule of materials:

- 1 Clay roof to match main house
- 2 Bricks to match existing
- 3 UPVC bi-fold / sliding doors (white)
- 4 Glazed roof system
- 5 UPVC windows & doors to match existing
- 6 UPVC lantern
- 7 Single ply flat roof & parapet
- 8 Feature window with single ply roof

Proposed elevations scale 1:100



For MR & MRS CHAPMAN	Title PROPOSED ELEVATIONS			
Project PROPOSED EXTENSION AT 80a HAVANT ROAD, EMSWORTH HANTS, PO10 7LH	Date MAY 2020	Drawn JB	Scale 1:100 @ A3	Checked
	Job Number PL27020		Drawing Number 04	Revision
Office Tel: 01243 993792		Email: admin@jb-architecturedesign.com		
Web: www.jb-architecturedesign.com		JB architecturedesign		