


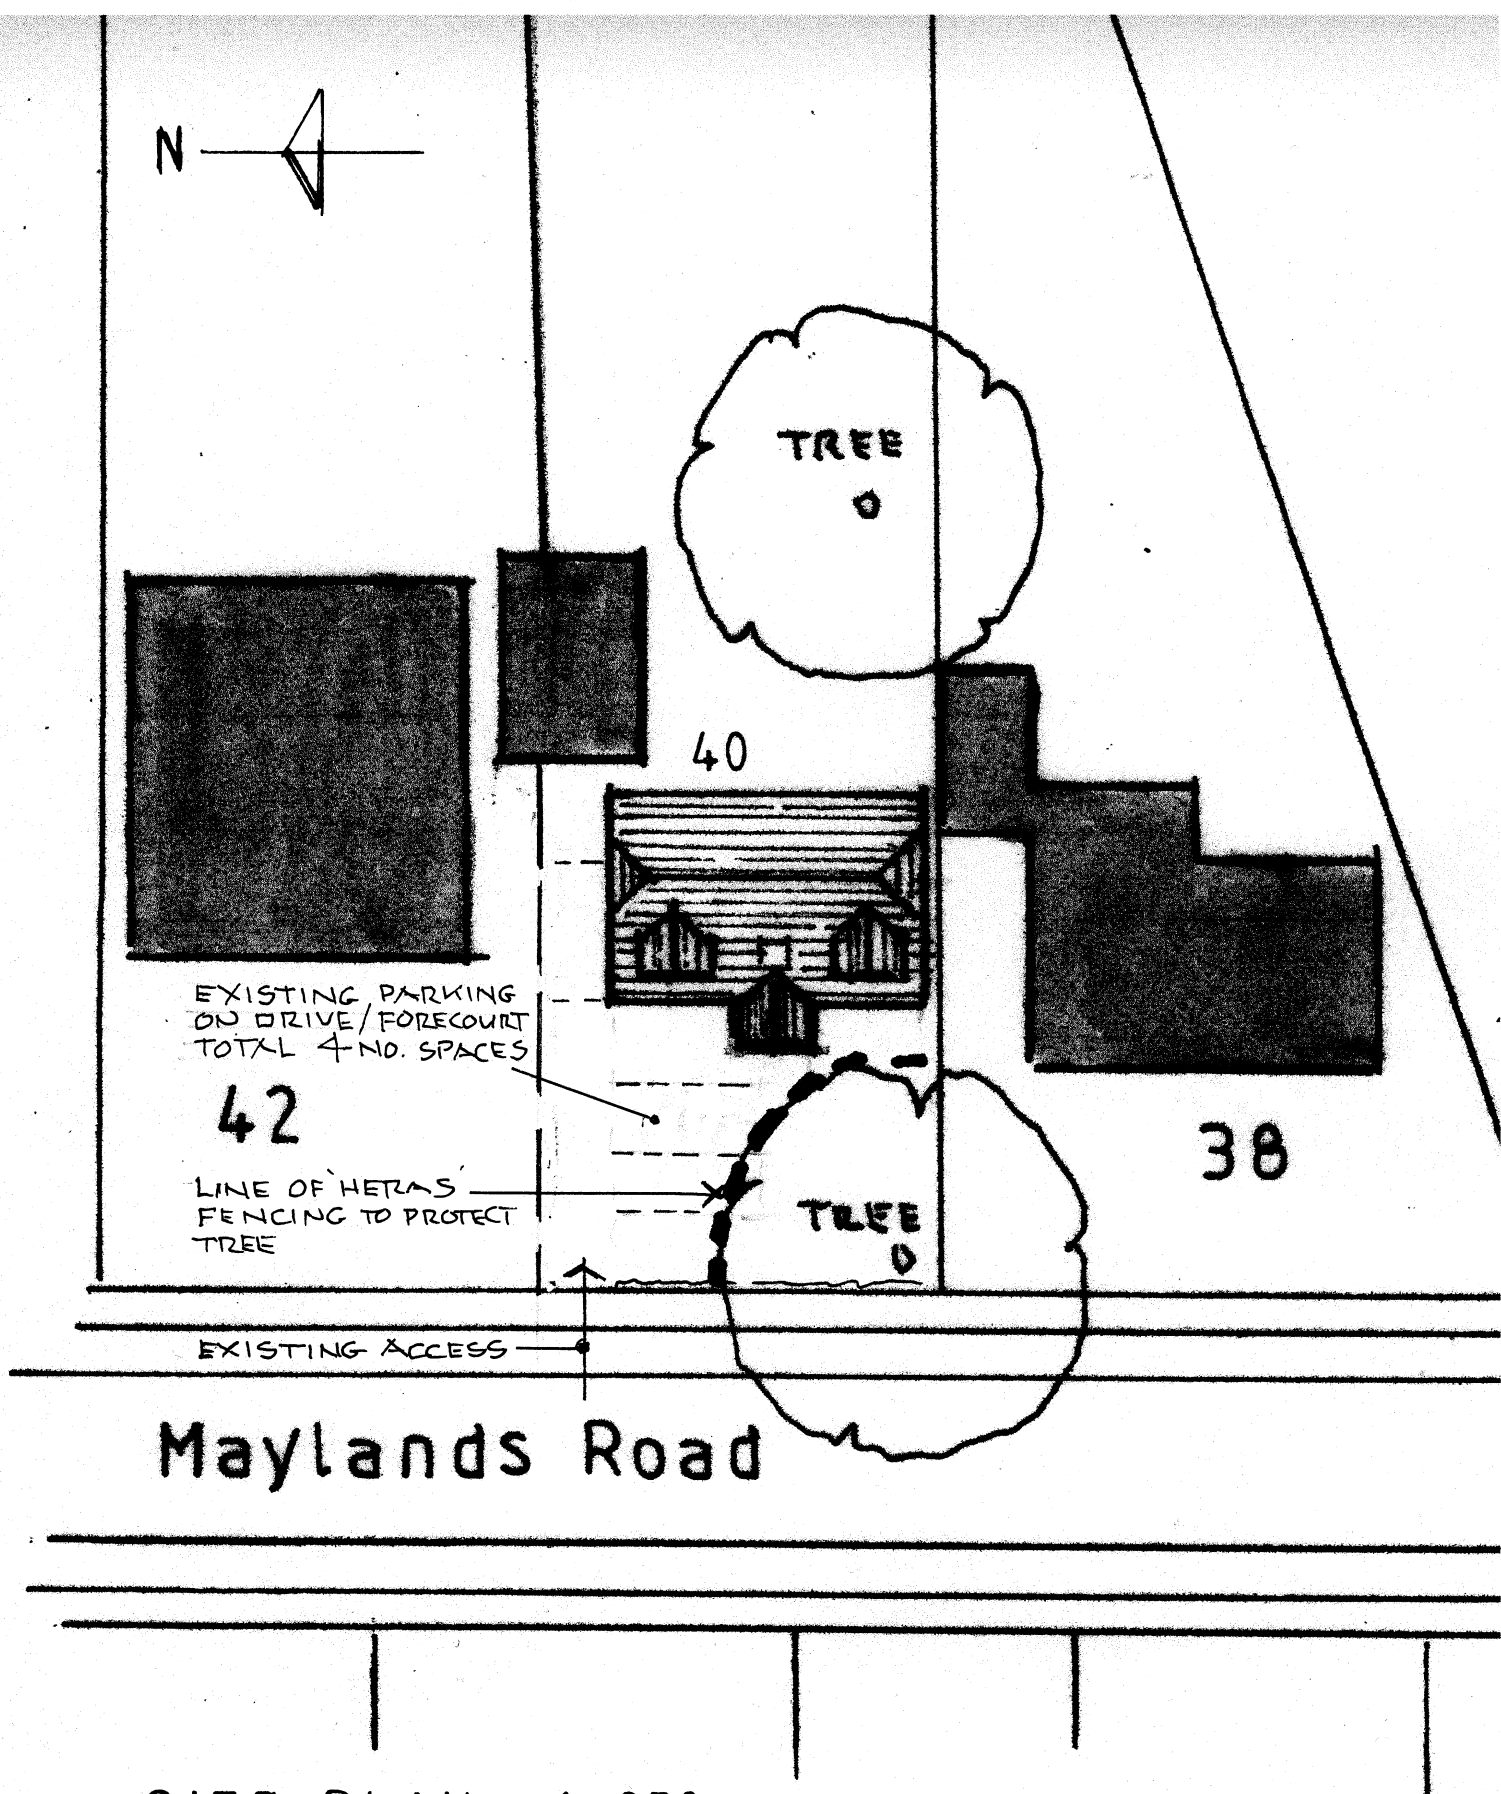

SITE PLAN 1:250

0 2 4 6 8 10 METRES

40 MAYLANDS ROAD,
BEDHAMPTON, HAVANT.

Drg.no.1908/05