



Location Plan
Scale 1 : 1250

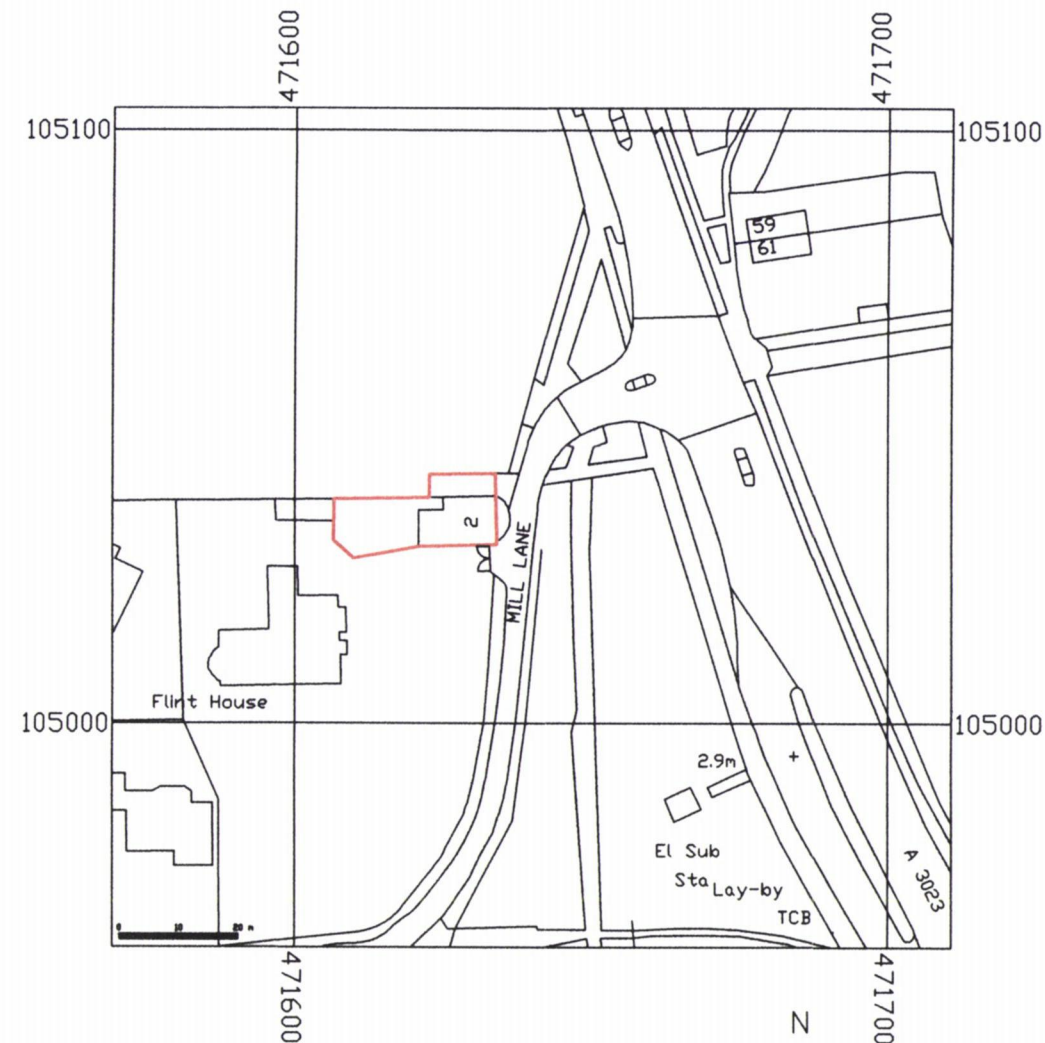

Ordnance Survey licence number is 100047474.
© Crown Copyright and database rights 2019 OS 100047474

Block Plan
Scale 1 : 500

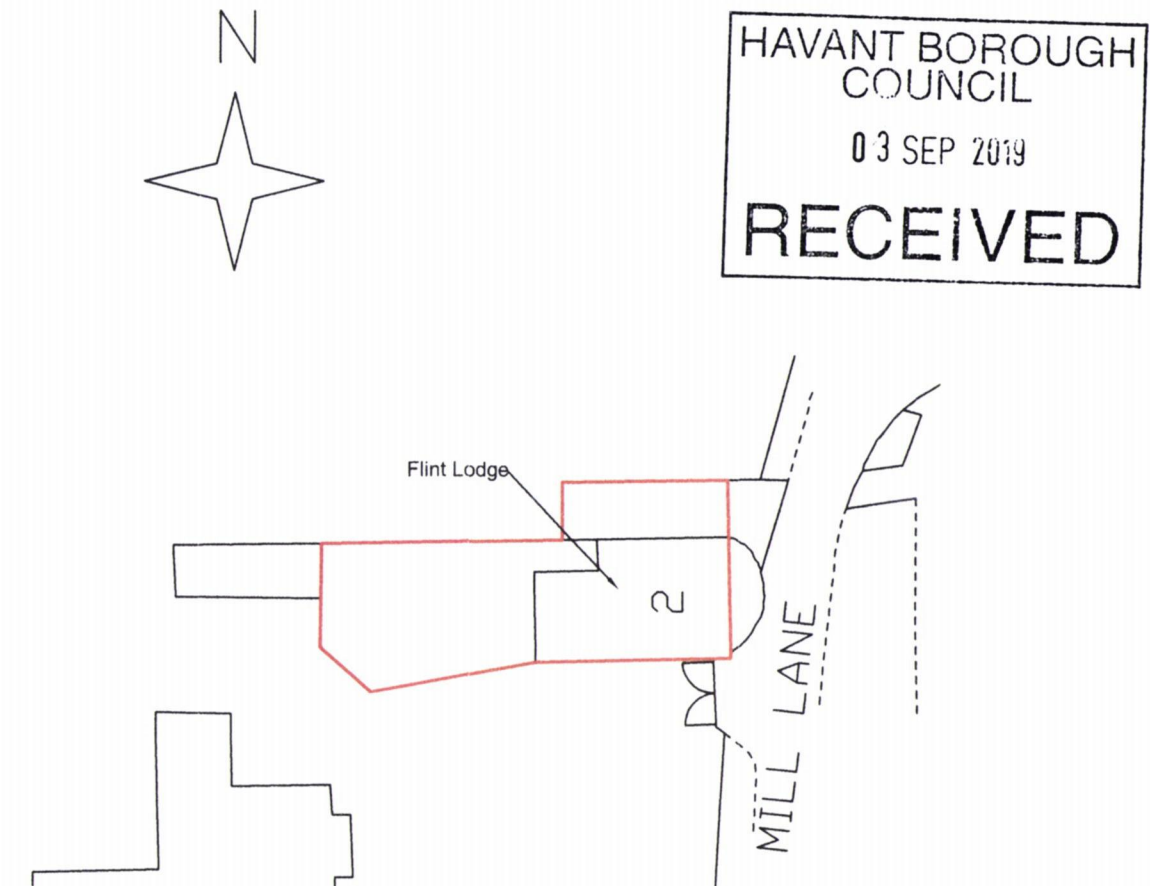

To be read in conjunction
with drawings D1 - D6, and
Technical Notes to drawings
dated 10/08/19

Dwg No.: D1	Rev	Scale: 1:1250@A3 1:500@A3	Date: 20/06/19
Dwg Title: Location Plan Block Plan		 hampshire surveyors.co.uk CHARTERED BUILDING SURVEYORS 17 Wellsworth Lane, Rowlands Castle Hampshire PO9 6BX Tel/Fax: 023 9241 3995 Mob: 07831 856965 E: enquiries@hampshiresurveyors.co.uk	
Project: Flint Lodge, 2 Mill Lane Havant PO9 1RX Window Replacement and New En Suite			